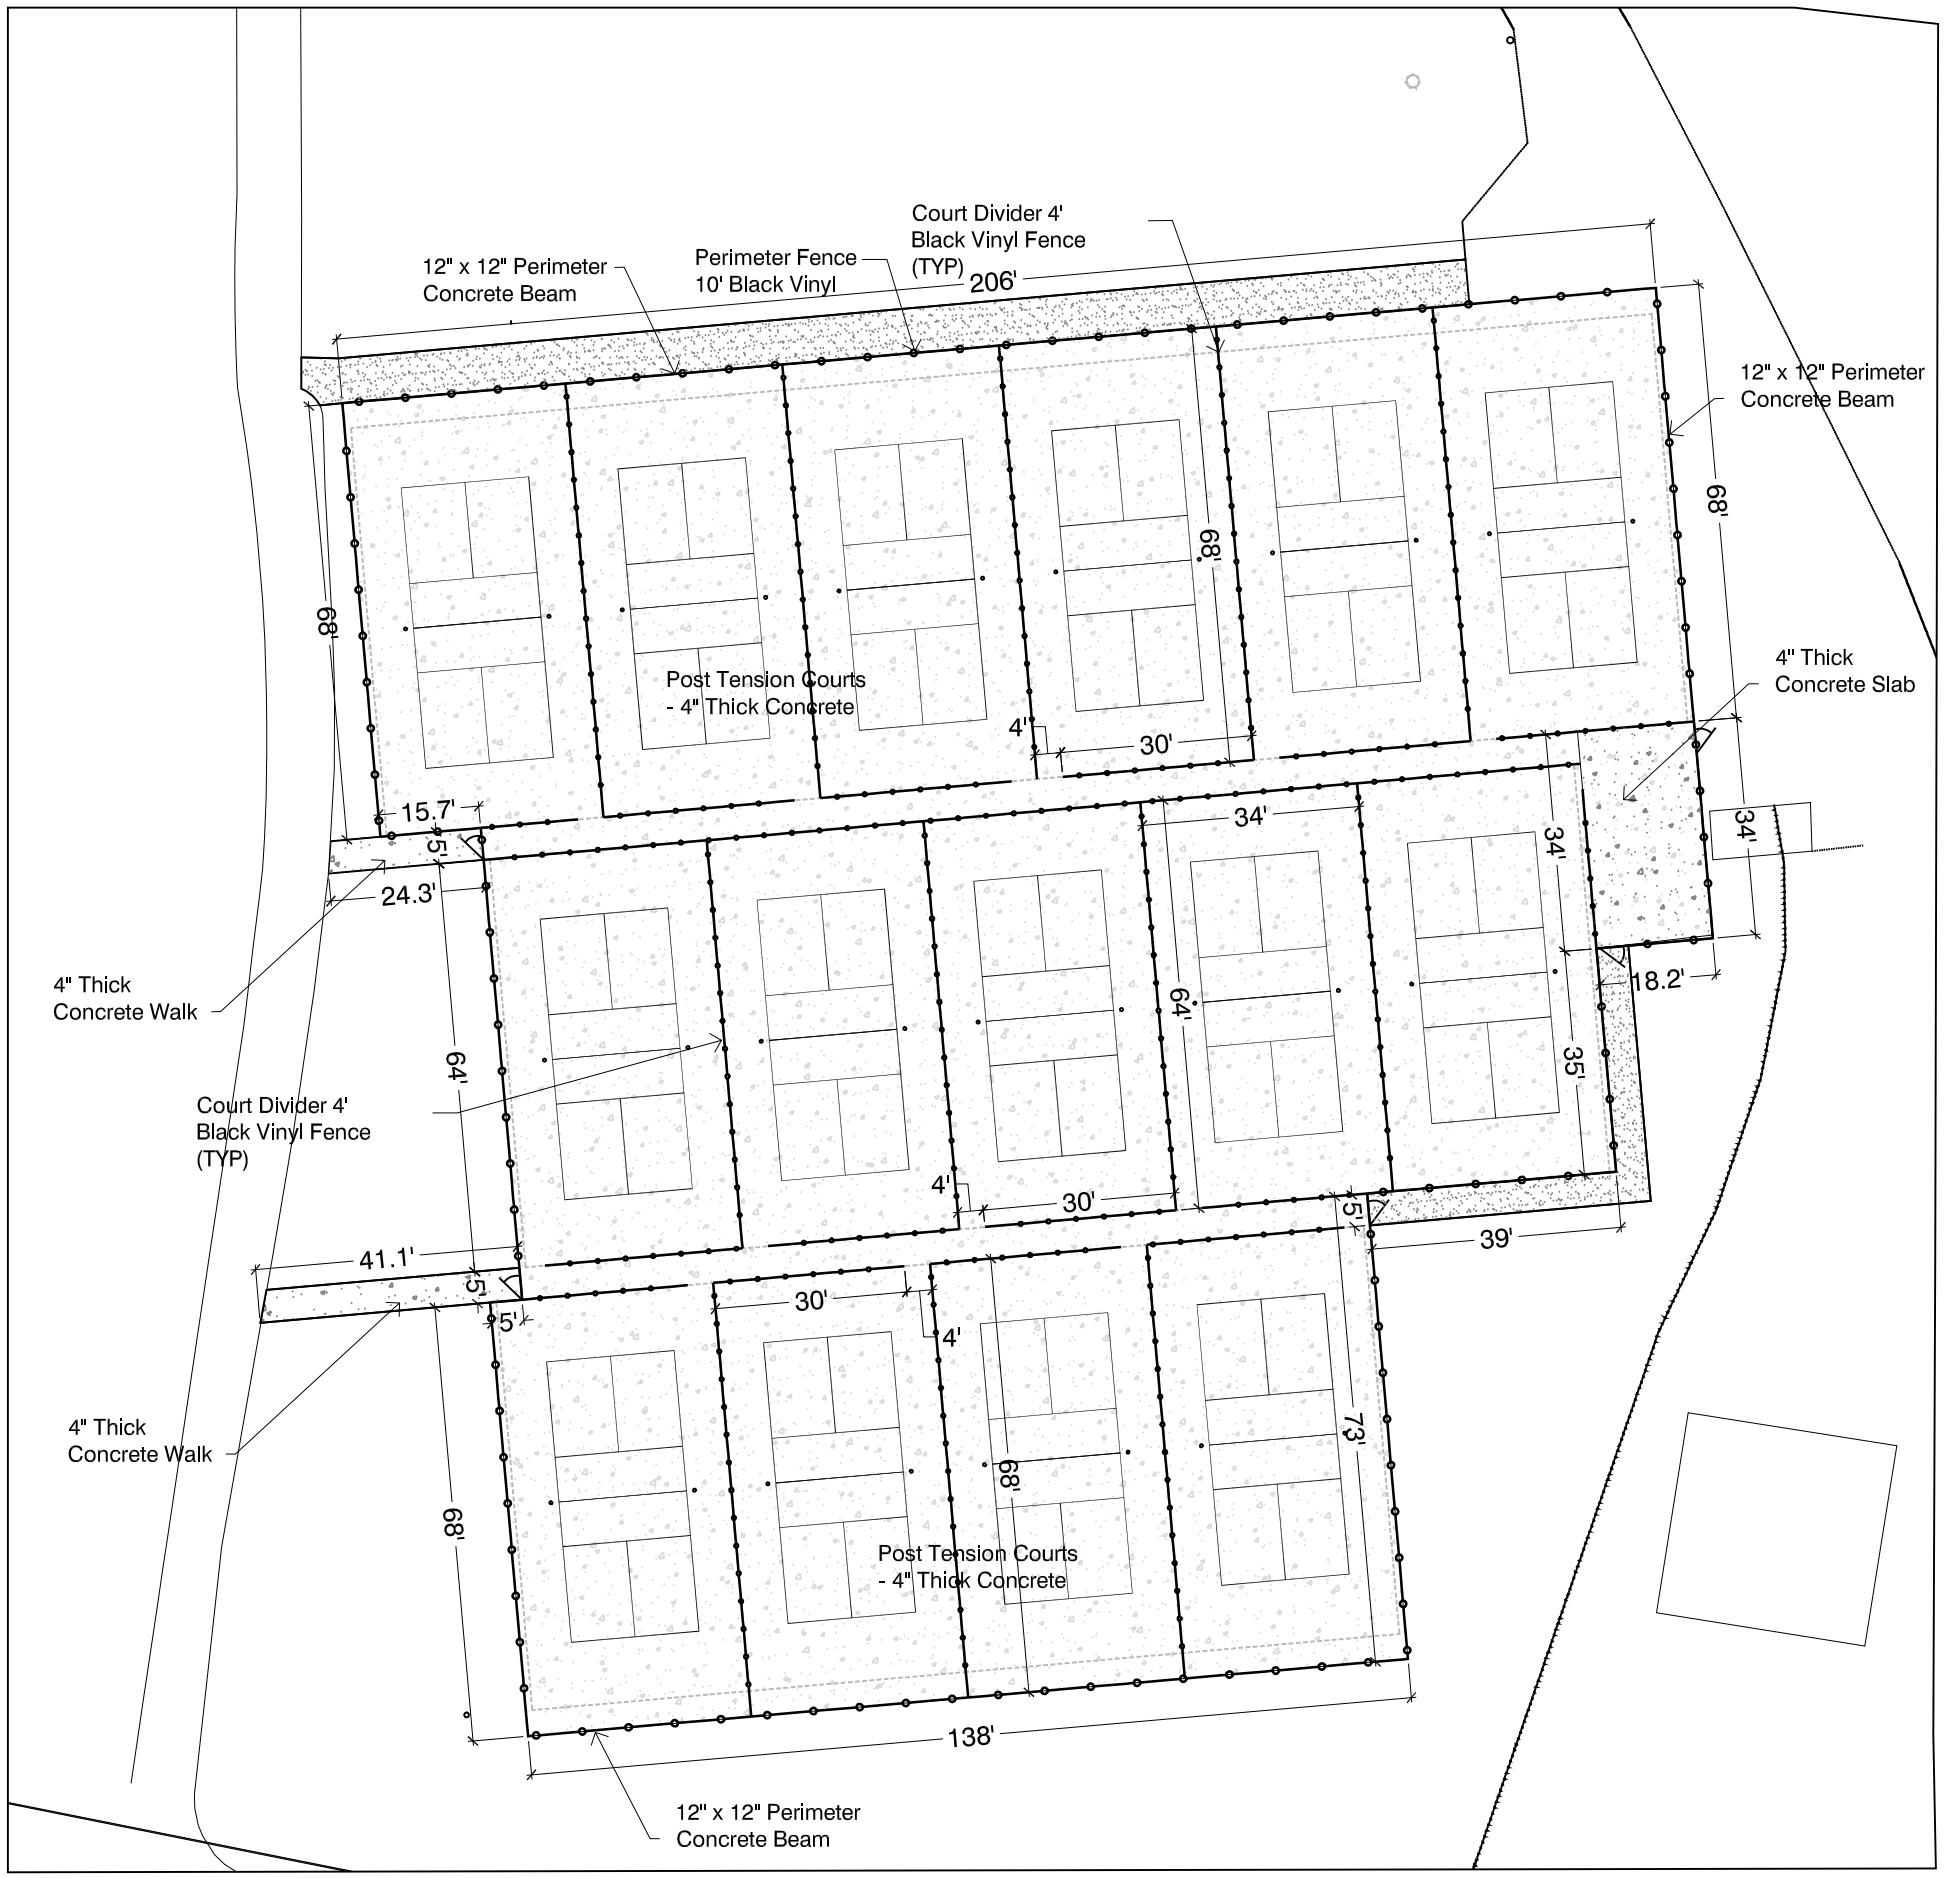

PICKLEBALL COURT LAYOUT PLAN

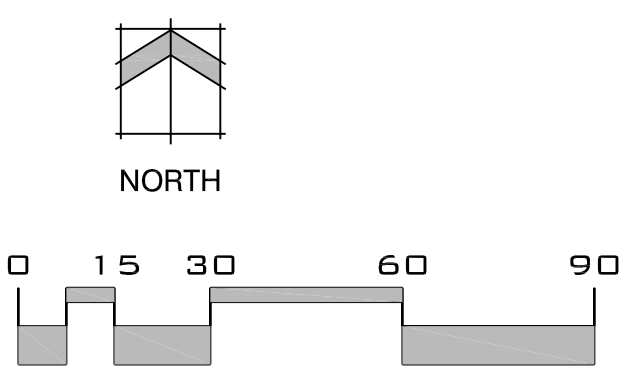

SCALE 1"= 30'

BASE DATA DEPICTED HEREON COPYRIGHTED TO THE CITY OF COLORADO SPRINGS ON BEHALF OF COLORADO SPRINGS UTILITIES.

DESIGNED BY: DOUGLAS MEYER
DRAWN BY: DOUGLAS MEYER
DATE: MAR. 2014
SCALE:
REVISIONS:

CITY OF COLORADO SPRINGS
PARKS, RECREATION AND CULTURAL SERVICES
1401 RECREATION WAY, COLORADO SPRING CO 80905 (719) 385-5940

TITLE: MONUMENT VALLEY PARK
PICKLEBALL COURTS
SITE LAYOUT PLAN

SHEET 2 OF 2 SHEETS

FILE NUMBER: