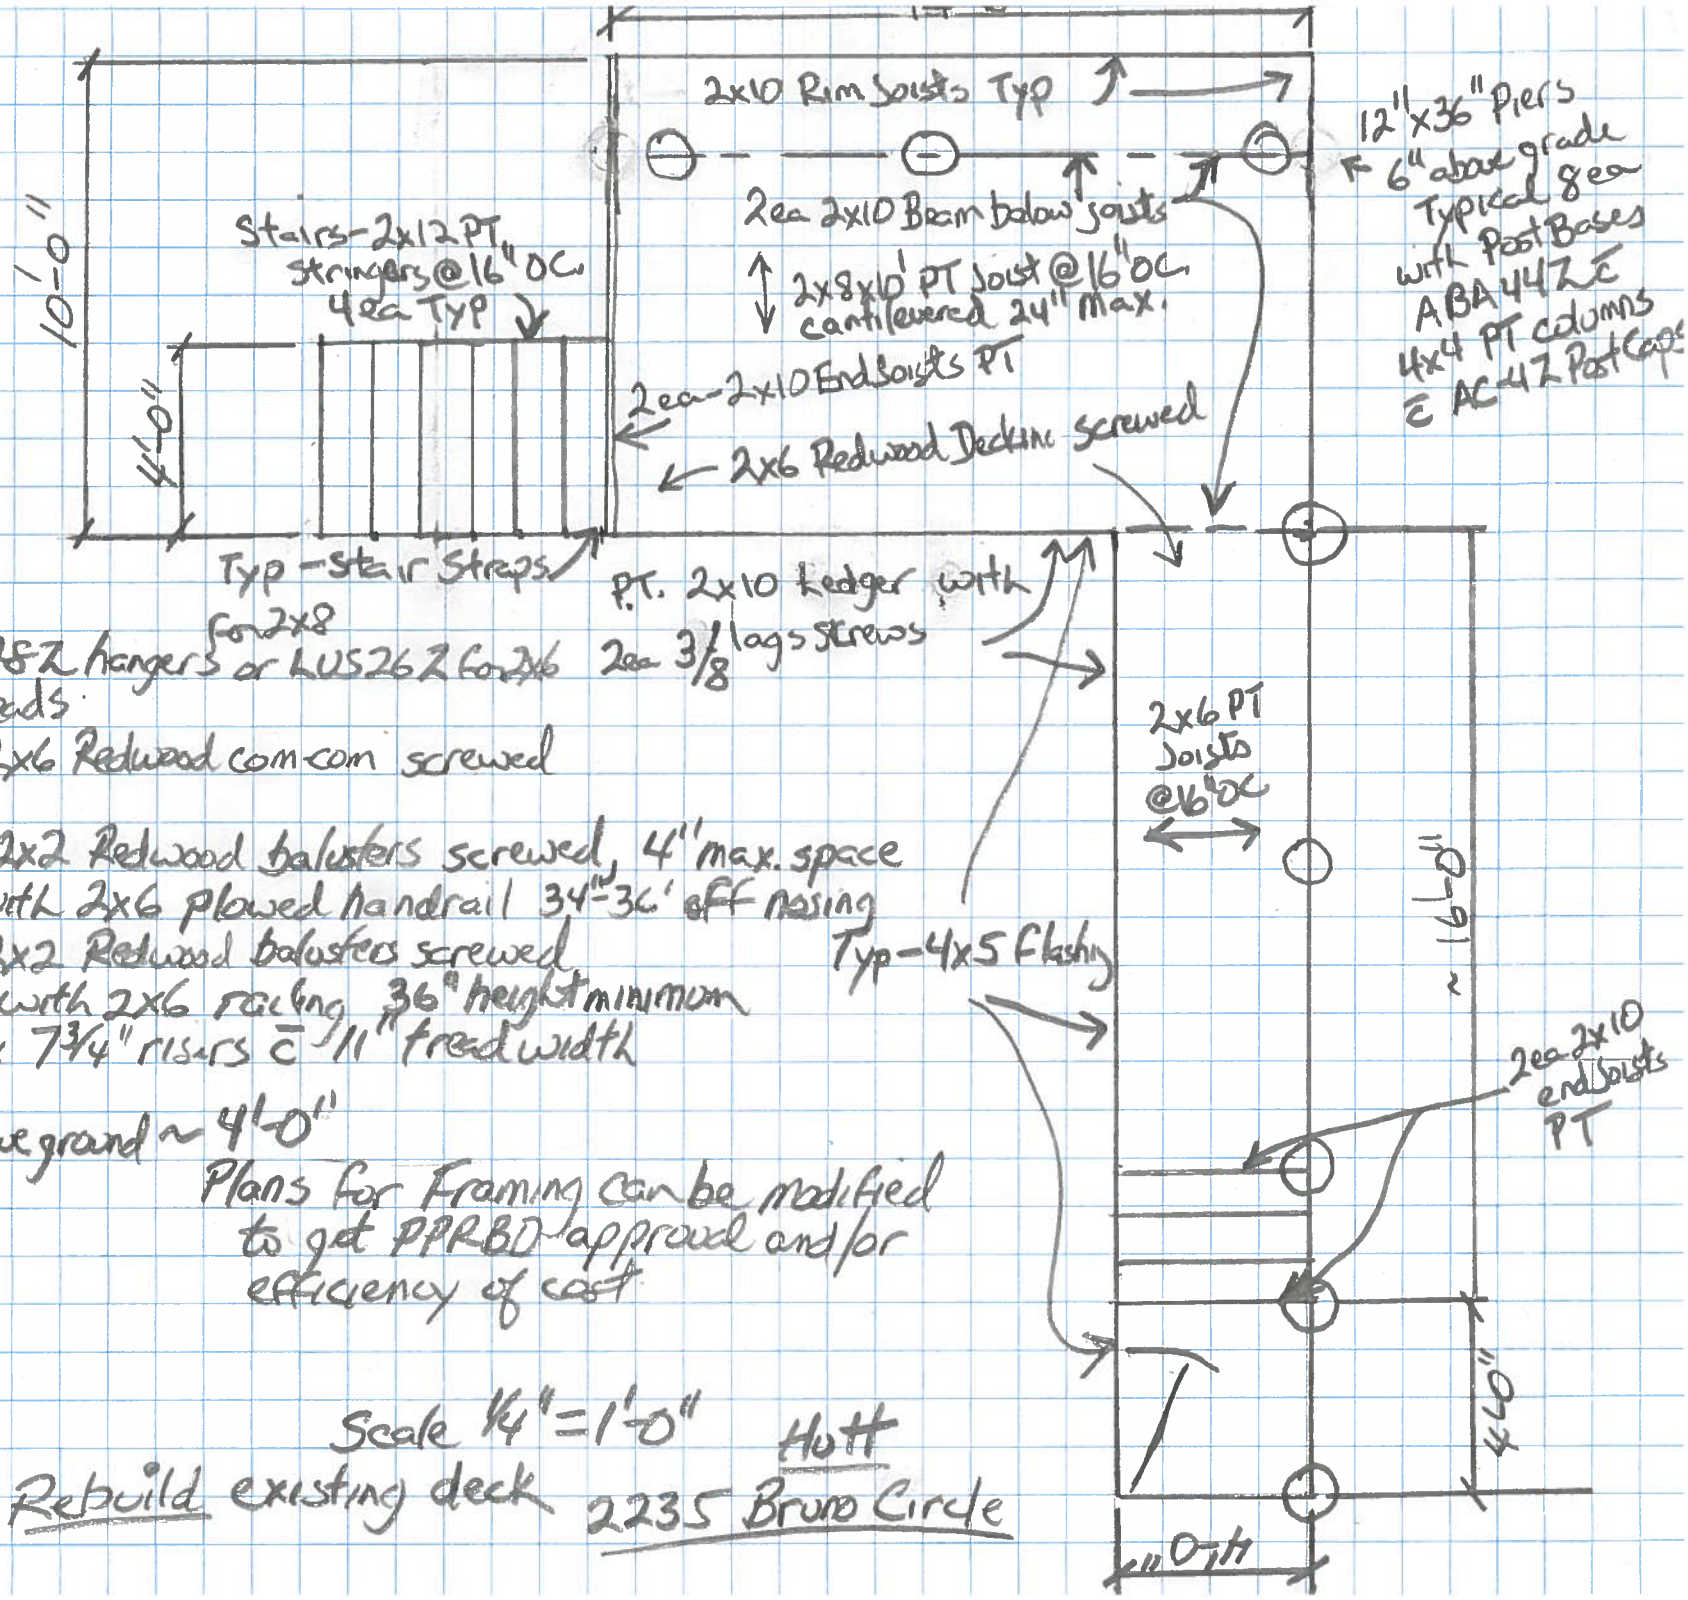

Joist-LUS28Z hangers for 2x8 or LUS26Z for 2x6

Decking + Treads-2x6 Redwood com-com screwed

Handrail-2x2 Redwood balusters screwed, 4" max. space
with 2x6 plowed handrail 34"-36" off nosing

Guardrail-2x2 Redwood balusters screwed
with 2x6 railing 36" height minimum

Steps-max 7¾" risers c̄ 11" tread width

Deck height above ground ~ 4'-0"

Plans for Framing can be modified
to get PPRBD approval and/or
efficiency of cost

Scale ¼" = 1'-0"

Hutt

Rebuild existing deck 2235 Bruno Circle