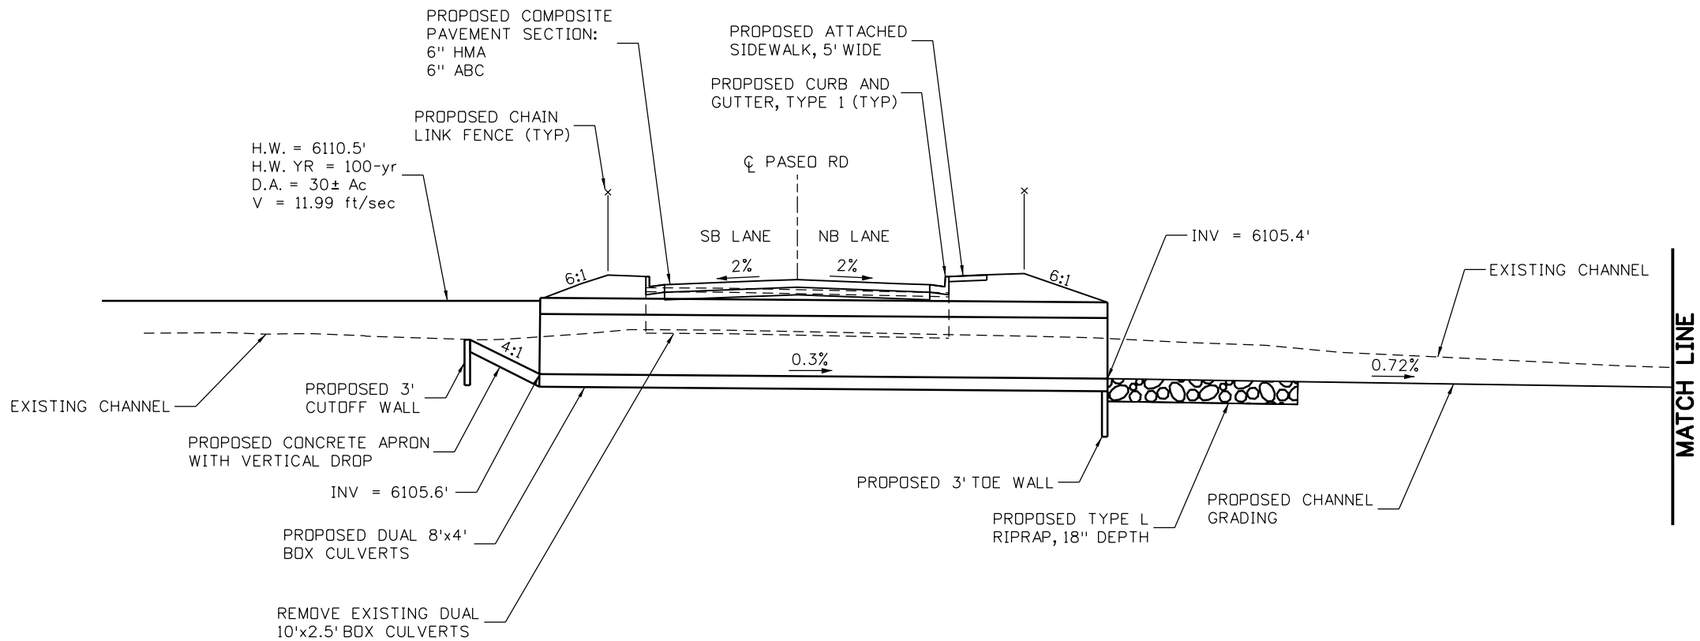

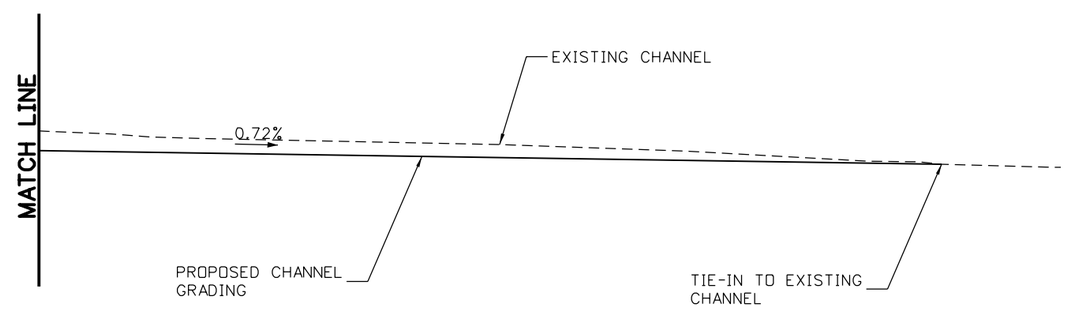

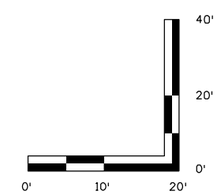

Print Date: 4/12/2016	Sheet Revisions			As Constructed	PASEO BRIDGE REPLACEMENT CONCEPT DESIGN - PROFILE	Project No./Code
File Name: Concept_Design_Profile_Sheet.dgn	Date:	Comments	Init.	No Revisions:		....
Horiz. Scale: 1:20 Vert. Scale: As Noted				Revised:	Designer: / Structure Numbers	....
Unit Information Unit Leader Initials				Void:	Detailer:	
WSP | PARSONS BRINCKERHOFF					Sheet Subset: / Subset Sheets: of	

CITY OF COLORADO SPRINGS

meadec 8:05:00 AM J:\184084C - PASEO ROAD\5.0 PROJECT DATA\5.13 CADD\Design\Drawings\Concept_Design_Profile_Sheet.dgn