PIKES PEAK ROADWAY IMPROVEMENT PROJECT

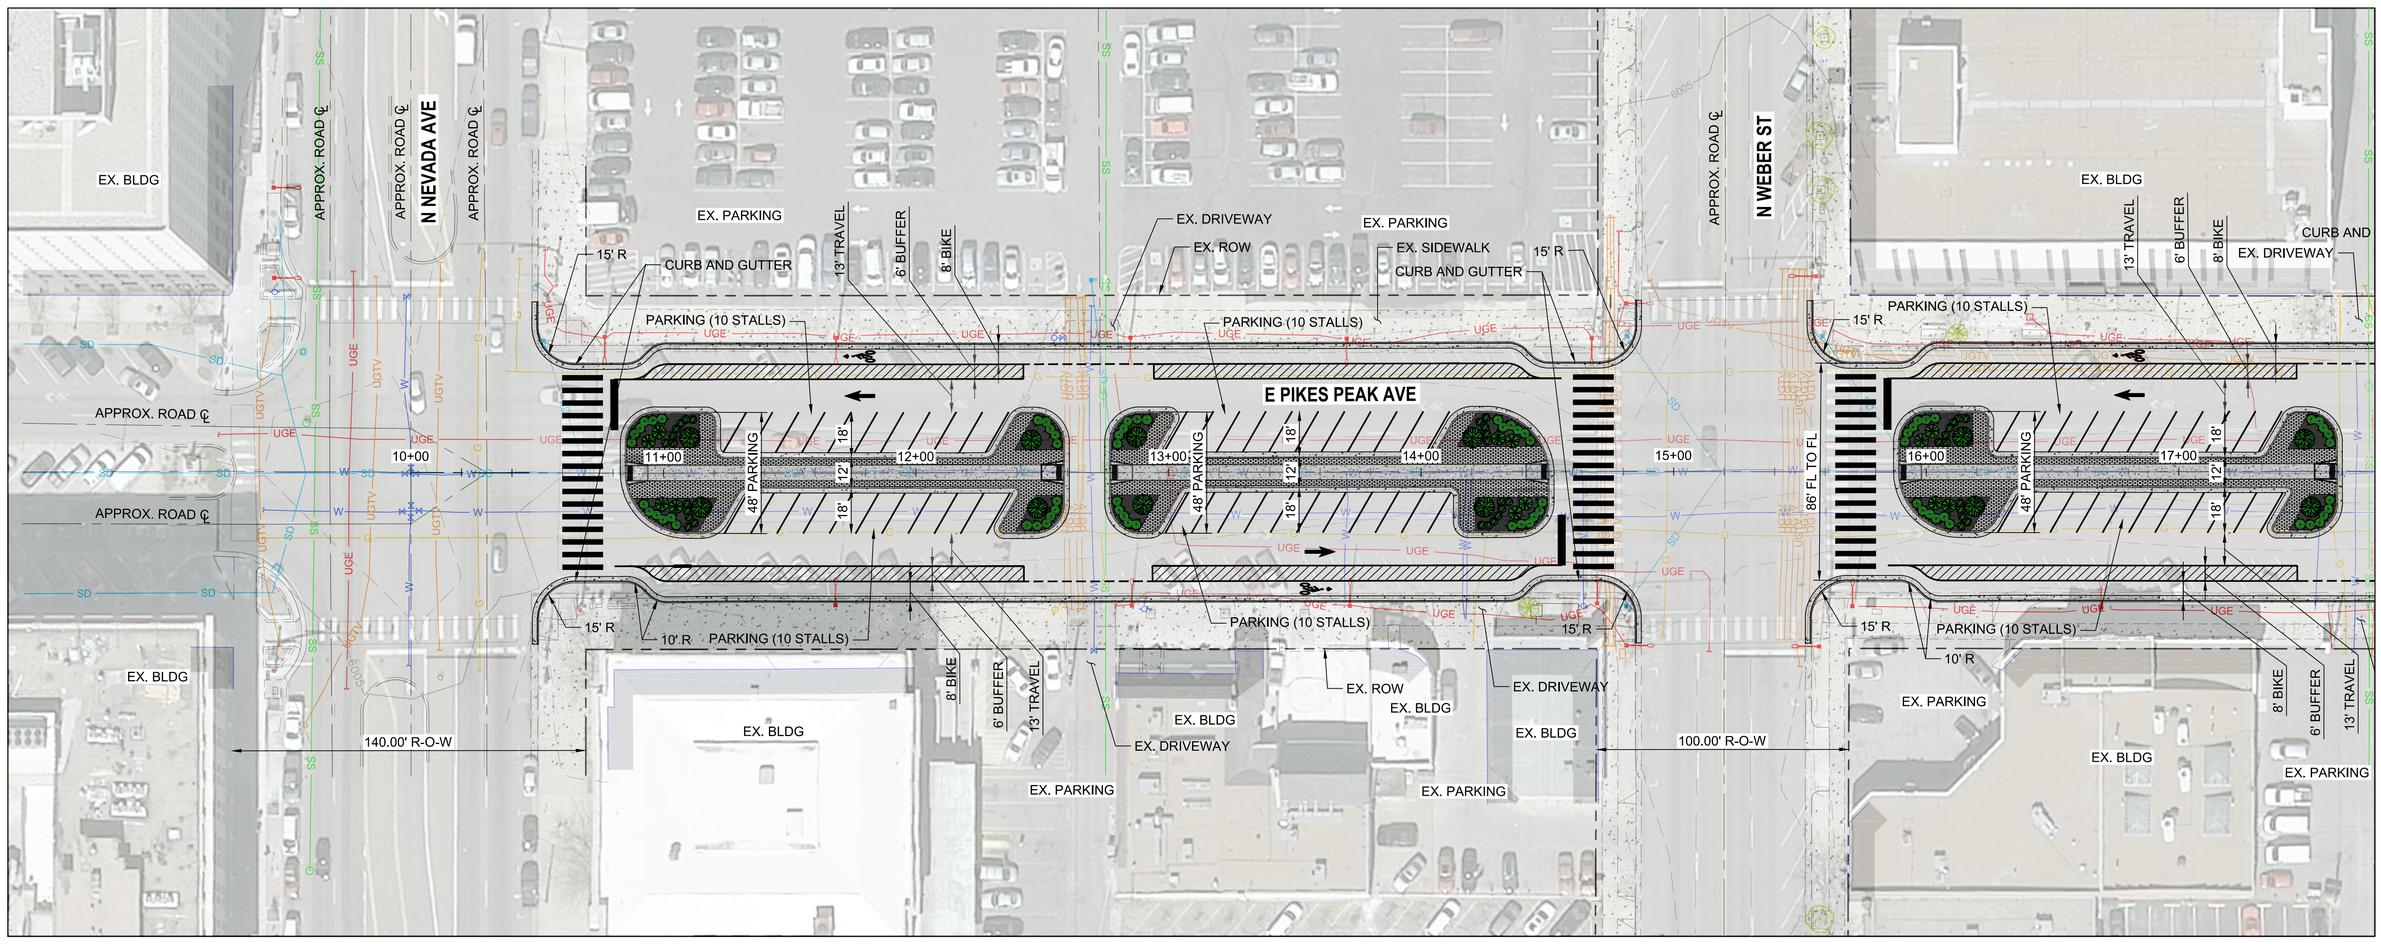

CONCEPTUAL DESIGN LAYOUT
NEVADA AVE TO WEBER ST

ALTERNATIVE C

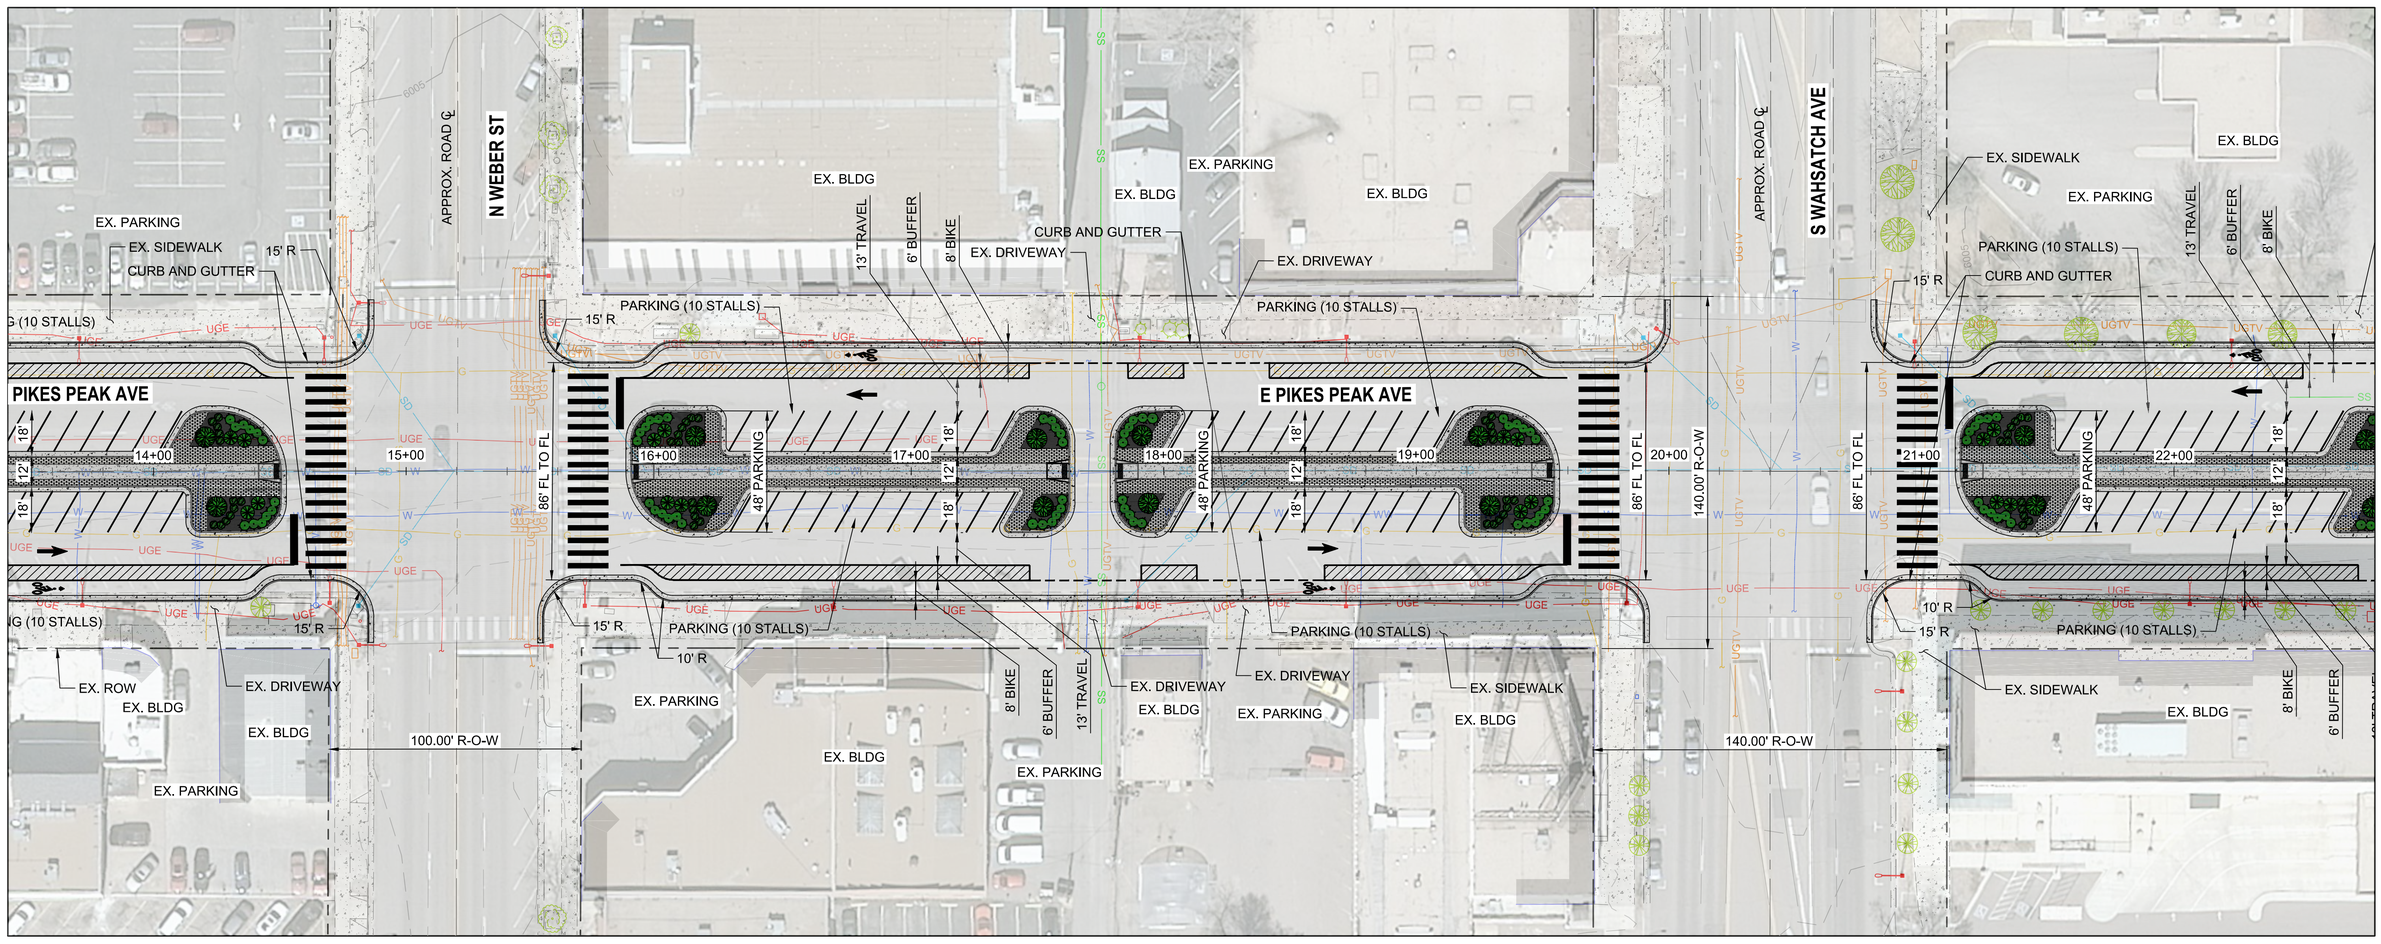

CONCEPTUAL DESIGN LAYOUT
WEBER ST TO WAHSATCH AVE

ALTERNATIVE C

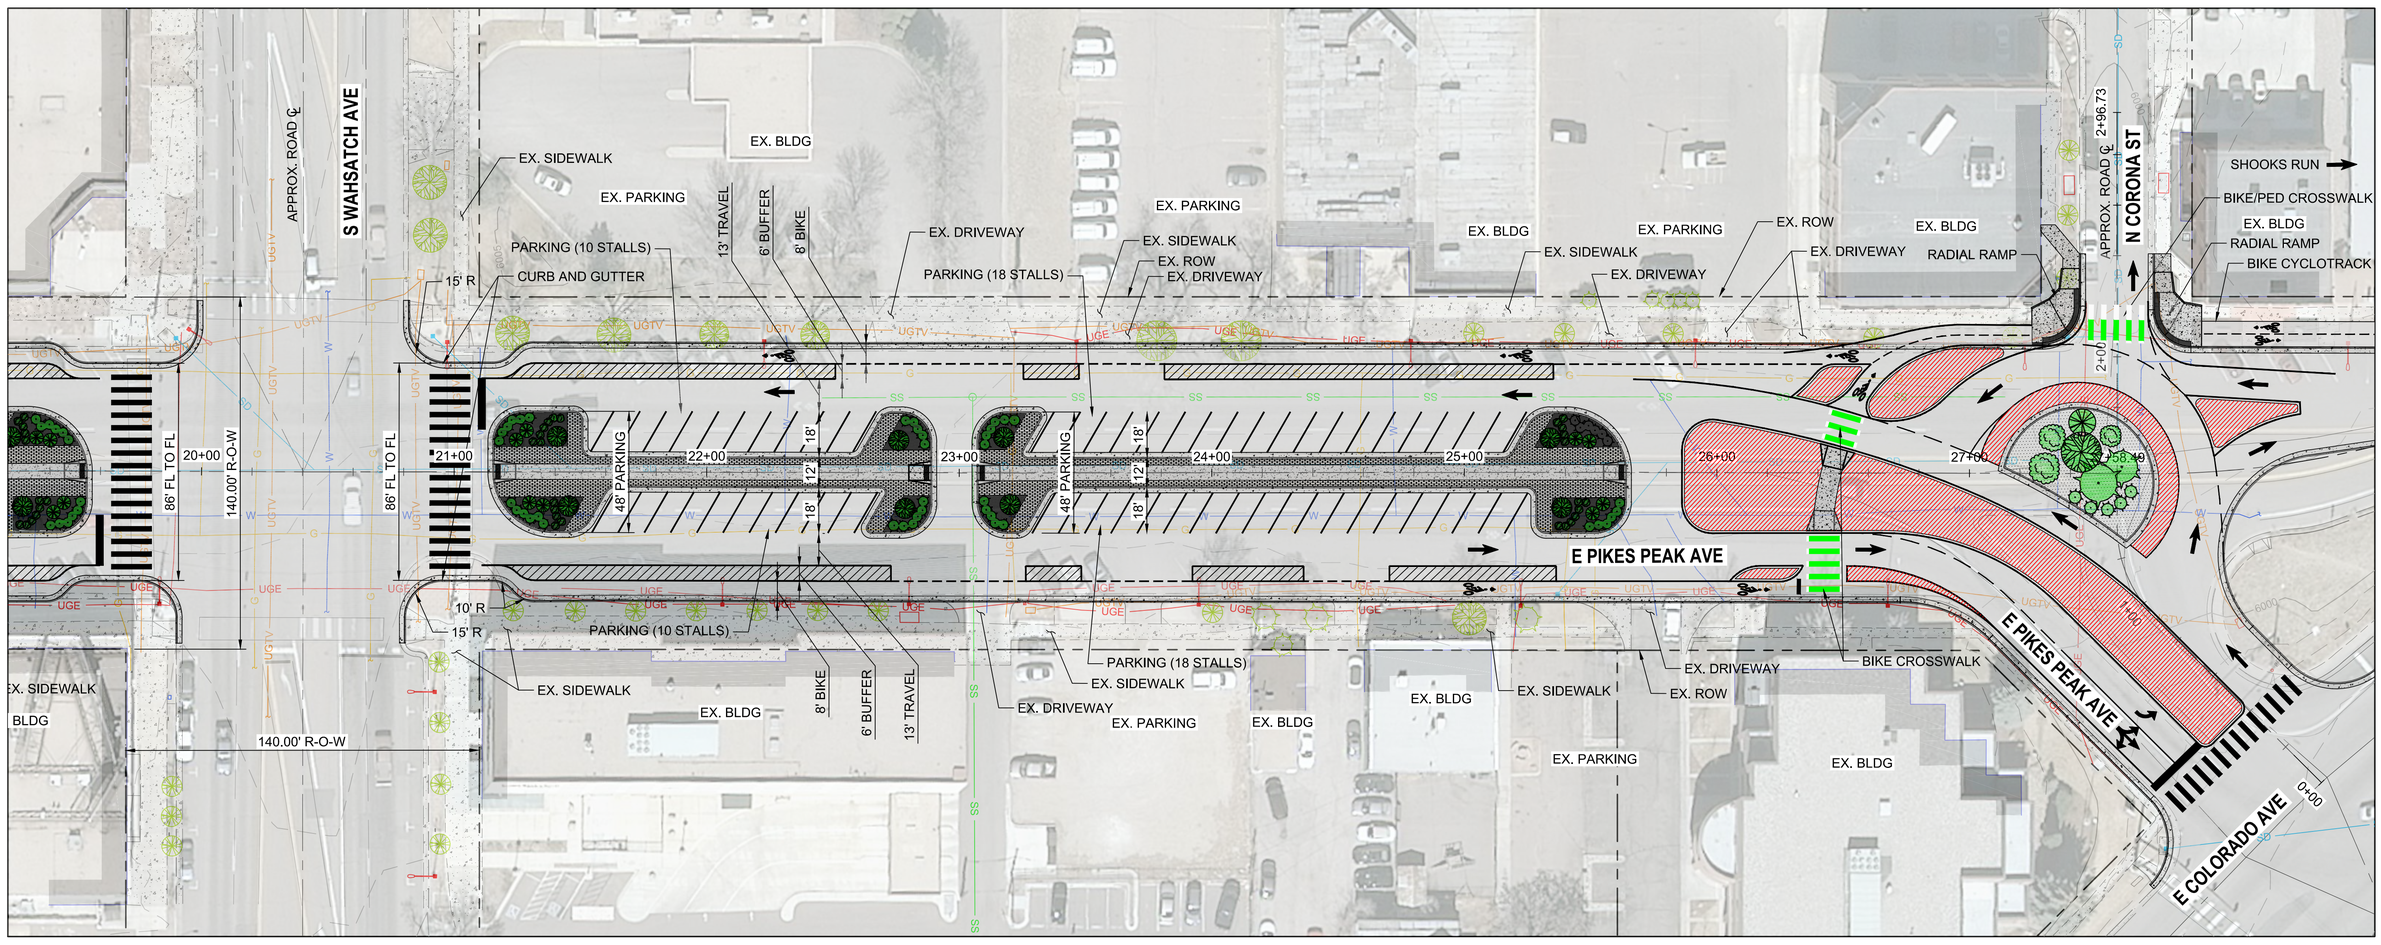

CONCEPTUAL DESIGN LAYOUT
WAHSATCH AVE TO COLORADO AVE

ALTERNATIVE C

CITY OF COLORADO SPRINGS
PUBLIC WORKS / CITY ENGINEERING