PIKES PEAK ROADWAY IMPROVEMENT PROJECT

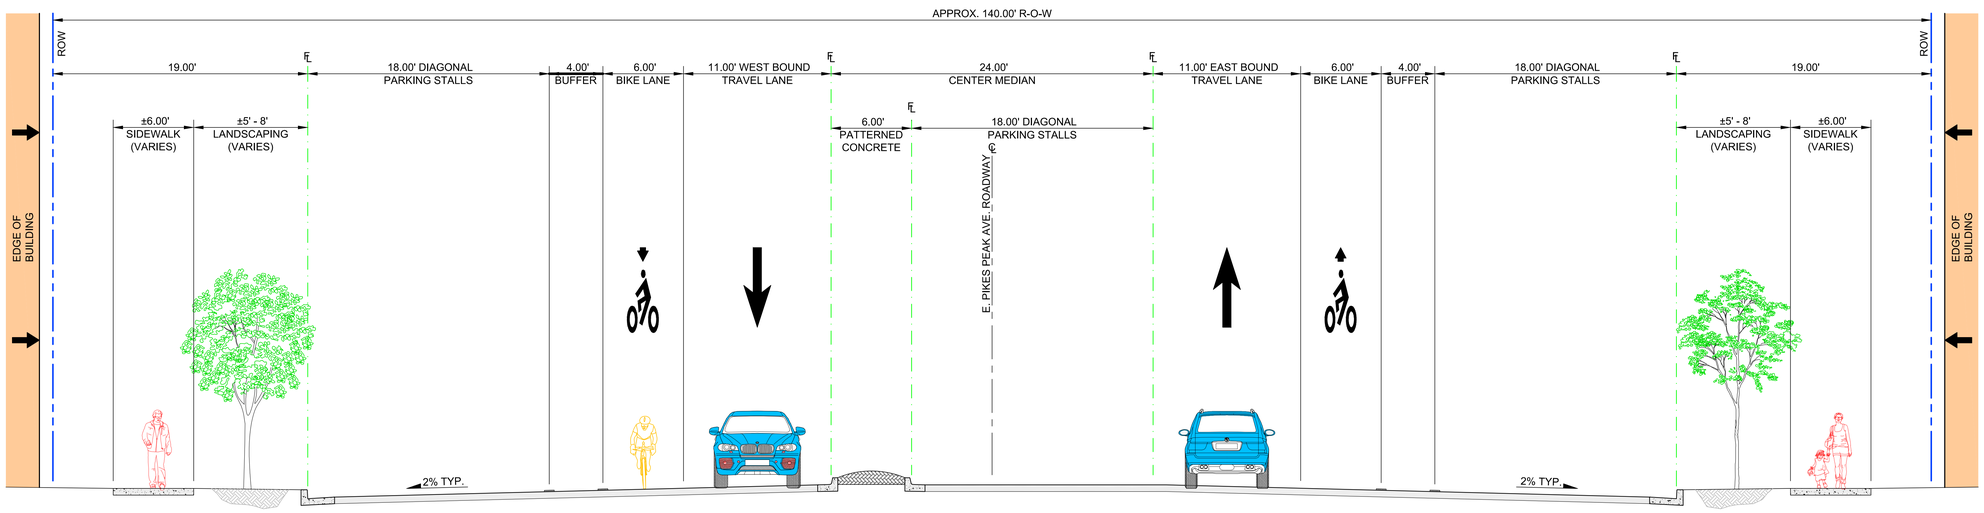

CONCEPTUAL DESIGN LAYOUT
WAHSATCH AVE TO COLORADO AVE

ALTERNATIVE D

CITY OF COLORADO SPRINGS
PUBLIC WORKS / CITY ENGINEERING