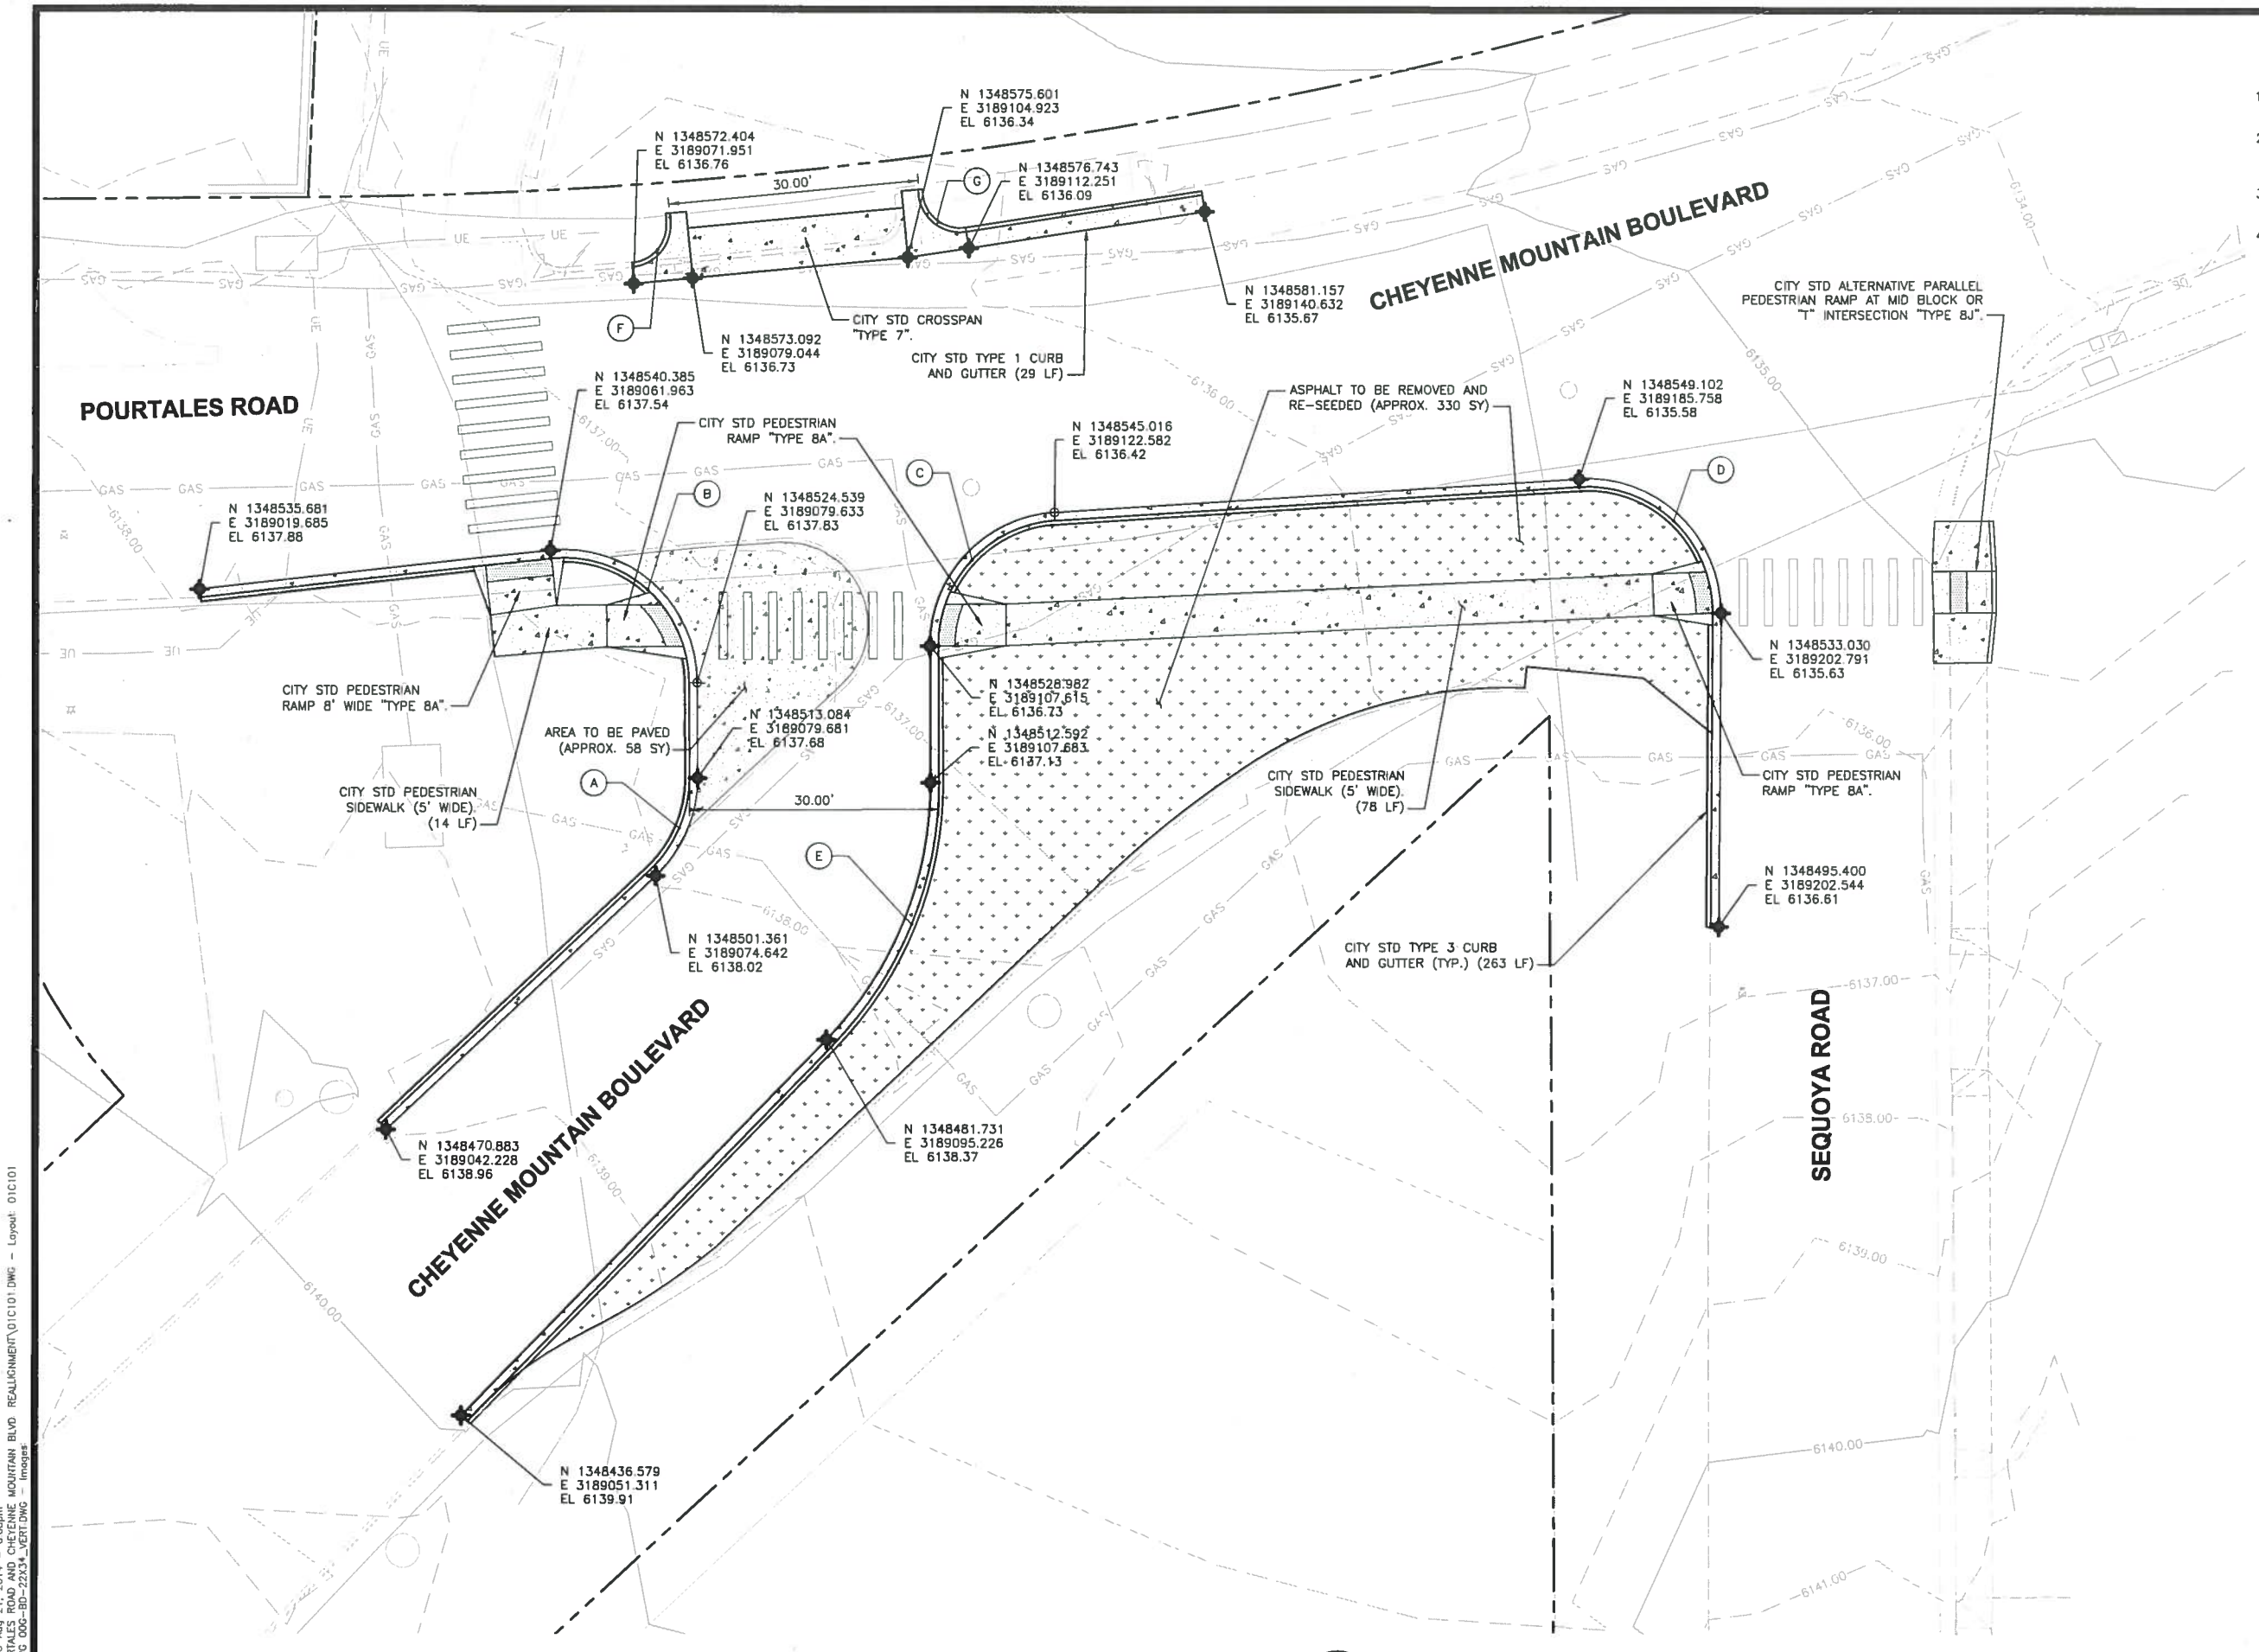

CONSTRUCTION NOTES:

1. DETECTABLE WARNINGS SHALL BE ACCORDING TO STD. D-8a – 8c AND SHALL BE PRE-CAST CONCRETE PANELS.
2. MEDIAN COVER MATERIAL, THE COLOR OF CONCRETE AND OTHER ARCHITECTURAL ELEMENTS SHALL BE APPROVED BY THE CITY PRIOR TO STARTING THE WORK.
3. THE GRADES SHOWN ON THESE PLANS ARE NOT SURVEYED, BUT SHOWN AS RELATIVE GRADES ONLY.
4. ALL EXISTING TOPOGRAPHY, INCLUDING LOCATIONS OF DRAINAGE FEATURES, SHALL BE FIELD VERIFIED PRIOR TO BEGINNING OF CONSTRUCTION.

CURVE TABLE

CURVE	RADIUS (FT)
A	15.00
B	15.00
C	15.00
D	15.00
E	45.00
F	5.00
G	5.00

Call before you dig.

10 0 10 20
SCALE: 1"=10'-0"

PRELIMINARY
NOT FOR CONSTRUCTION

INTERSECTION SITE PLAN
SCALE: 1"=10'

NO.	REVISION	BY	DATE

PROJECT MANAGER: S. BURKE
DESIGNED BY: SJB
DRAWN BY: SJB
CHECKED BY:
PROJECT NUMBER: 2014-0##

VERIFY SCALES
BAR IS ONE INCH ON ORIGINAL DRAWING
0 1"
IF NOT ONE INCH ON THIS SHEET, ADJUST SCALES ACCORDINGLY

CITY OF COLORADO SPRINGS
PUBLIC WORKS / CITY ENGINEERING
PO BOX 1575, MAIL CODE 410
30 S. NEVADA AVE., SUITE 401
COLORADO SPRINGS, CO 80903

POURTALES ROAD AND CHEYENNE MOUNTAIN BLVD IMPROVEMENTS

PEDESTRAIN IMPROVEMENTS INTERSECTION SITE PLAN

SCALE
HORZ: 1"=10'
VERT: –

FILENAME
01C101.dwg

SHEET
C100
4 OF 4 SHEETS

User: MMAGAMATSU Aug 21, 2014 – 6:08am
Drawing: P:\POURTALES ROAD AND CHEYENNE MOUNTAIN BLVD REALIGNMENT\01C101.DWG – Layout: 01C101
Xrefs: SURVEY.DWG 000-BD-22X34_VERT.DWG – Images