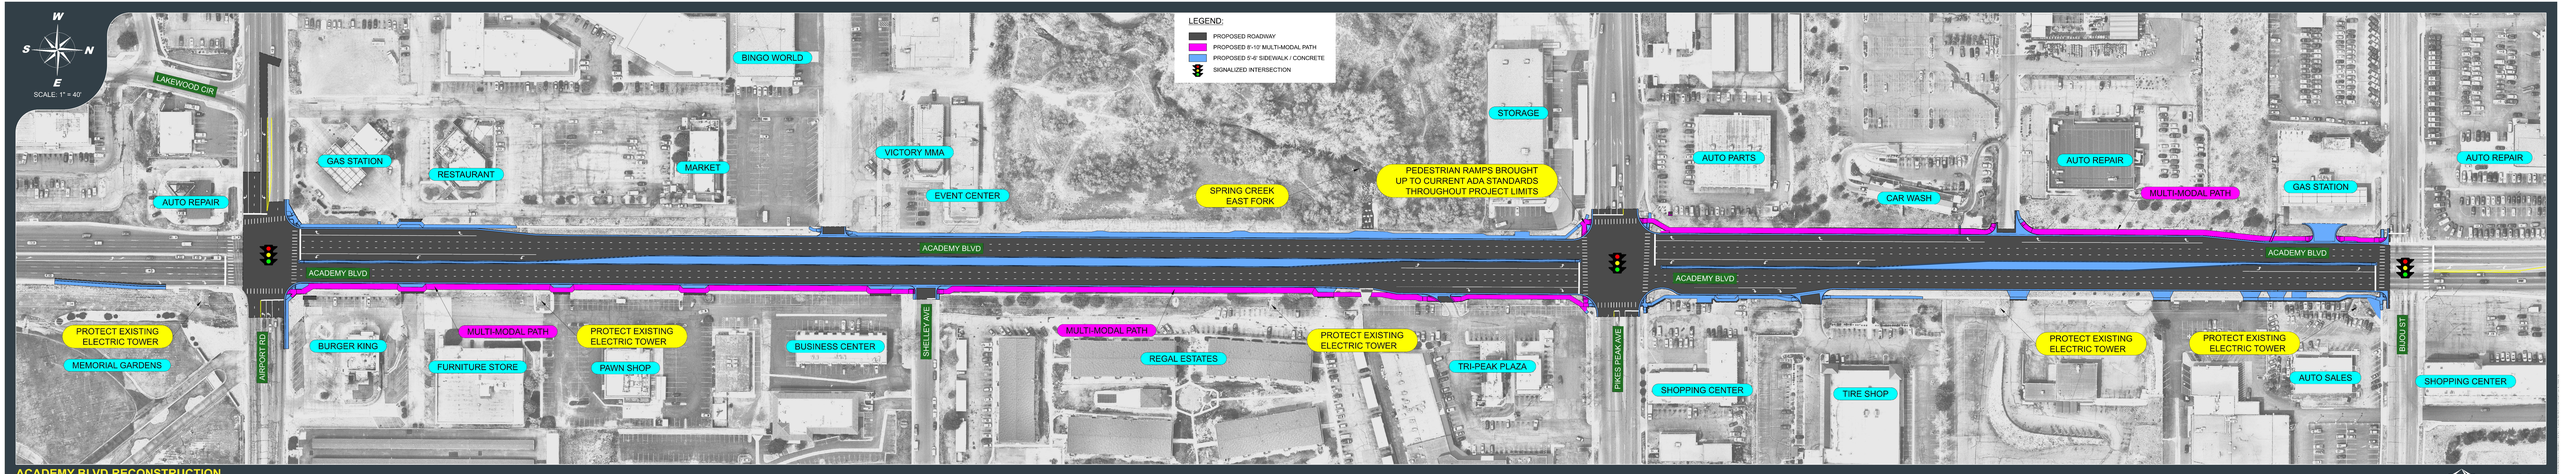

ACADEMY BLVD RECONSTRUCTION

NORTH SEGMENT - ROADWAY IMPROVEMENTS

COLORADO SPRINGS

AECOM