DEVELOPMENT REVIEW ENTERPRISE

CITY OF COLORADO SPRINGS

Mobile Home Site Plan and Application Form

Prior to the placement of a mobile home on a space within a mobile home park in the City limits, an approved site plan is required. The location of a mobile home, accessory structures and attached decks are required to meet specific setback regulations outlined on the approved development plan for the mobile home park. Indicate the following information on the attached site plan and submit to the Development Review Enterprise office. If you have questions or need help completing the forms, please call (719) 385-5982.

____ **1) Applicants name, address and phone number.**

____ **2) Name of Mobile Home Park and Lot Number**

____ **3) Indicate scale (1"=20')**

____ **4) Indicate subject site, lot number and size**

____ **5) Indicate adjacent Mobile Homes with lot number and size**

____ **6) Property lines, location and dimensions**

____ **7) Indicate all streets and side walks**

____ **8) Show distances between all existing, and or proposed structures including decks, porches, awnings, sheds**

____ **9) Show distances between subject property to the property line and adjacent structures including decks, porches, awnings, sheds mobile homes and sizes of each**

____ **10) Location and dimensions of parking pad**

____ **11) For plan amendments clearly indicate the area and type of the amendment**

____ **12) Sign and date**

Submit this application to:

Development Review Enterprise
2880 International Circle, Suite 200-7
Colorado Springs, CO 80910
Fax: (719) 385-5055 Phone: (719) 385-5982

CITY OF COLORADO SPRINGS

MOBILE HOME SITE PLAN

Mobile Home Park A Great Home Park

Space Number 5 Size of Mobile Home 24' x 57'

Development Review Use Only
Approval: _____
Date: _____
Planning Fee (10.00$): _____

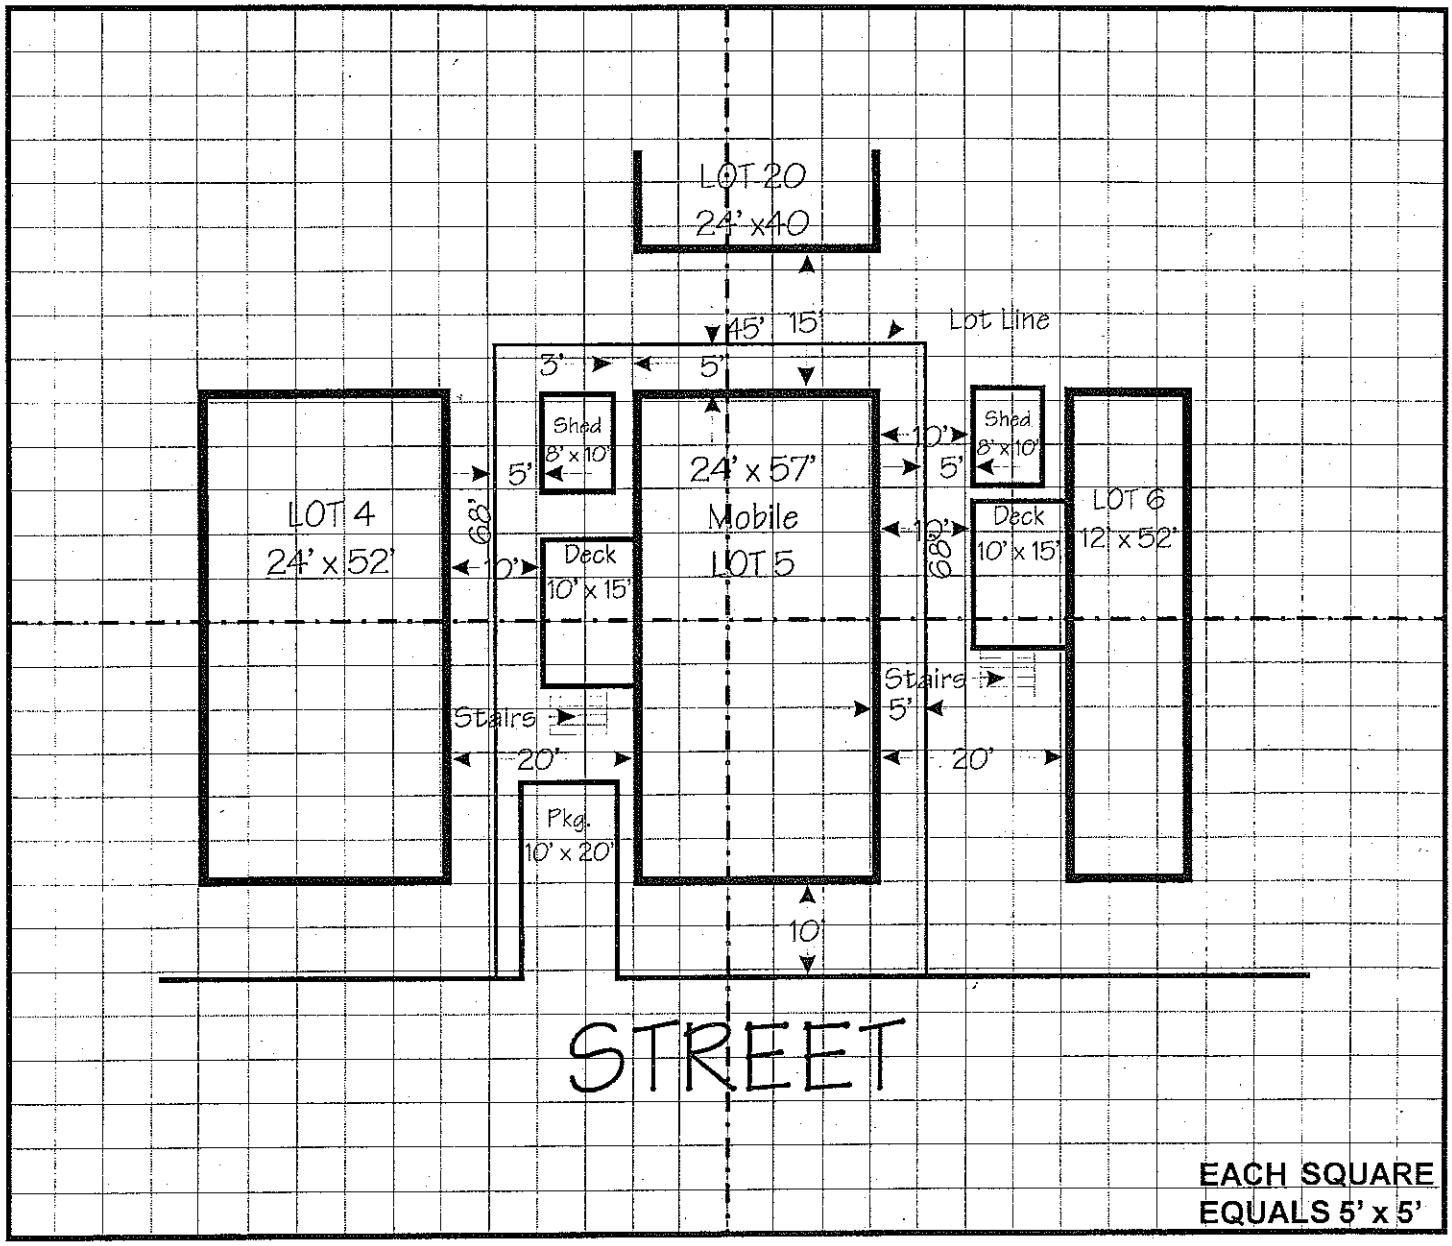

I agree that this plan accurately reflects the location and configuration of the structures to be placed on this lot.

The Applicant _____ _____

Signature of Applicant Date

CITY OF COLORADO SPRINGS

MOBILE HOME SITE PLAN

Mobile Home Park _____

Space Number_____Size of Mobile Home_____x_____

Development Review Use Only
Approval: _____
Date: _____
Planning Fee (10.00$): _____

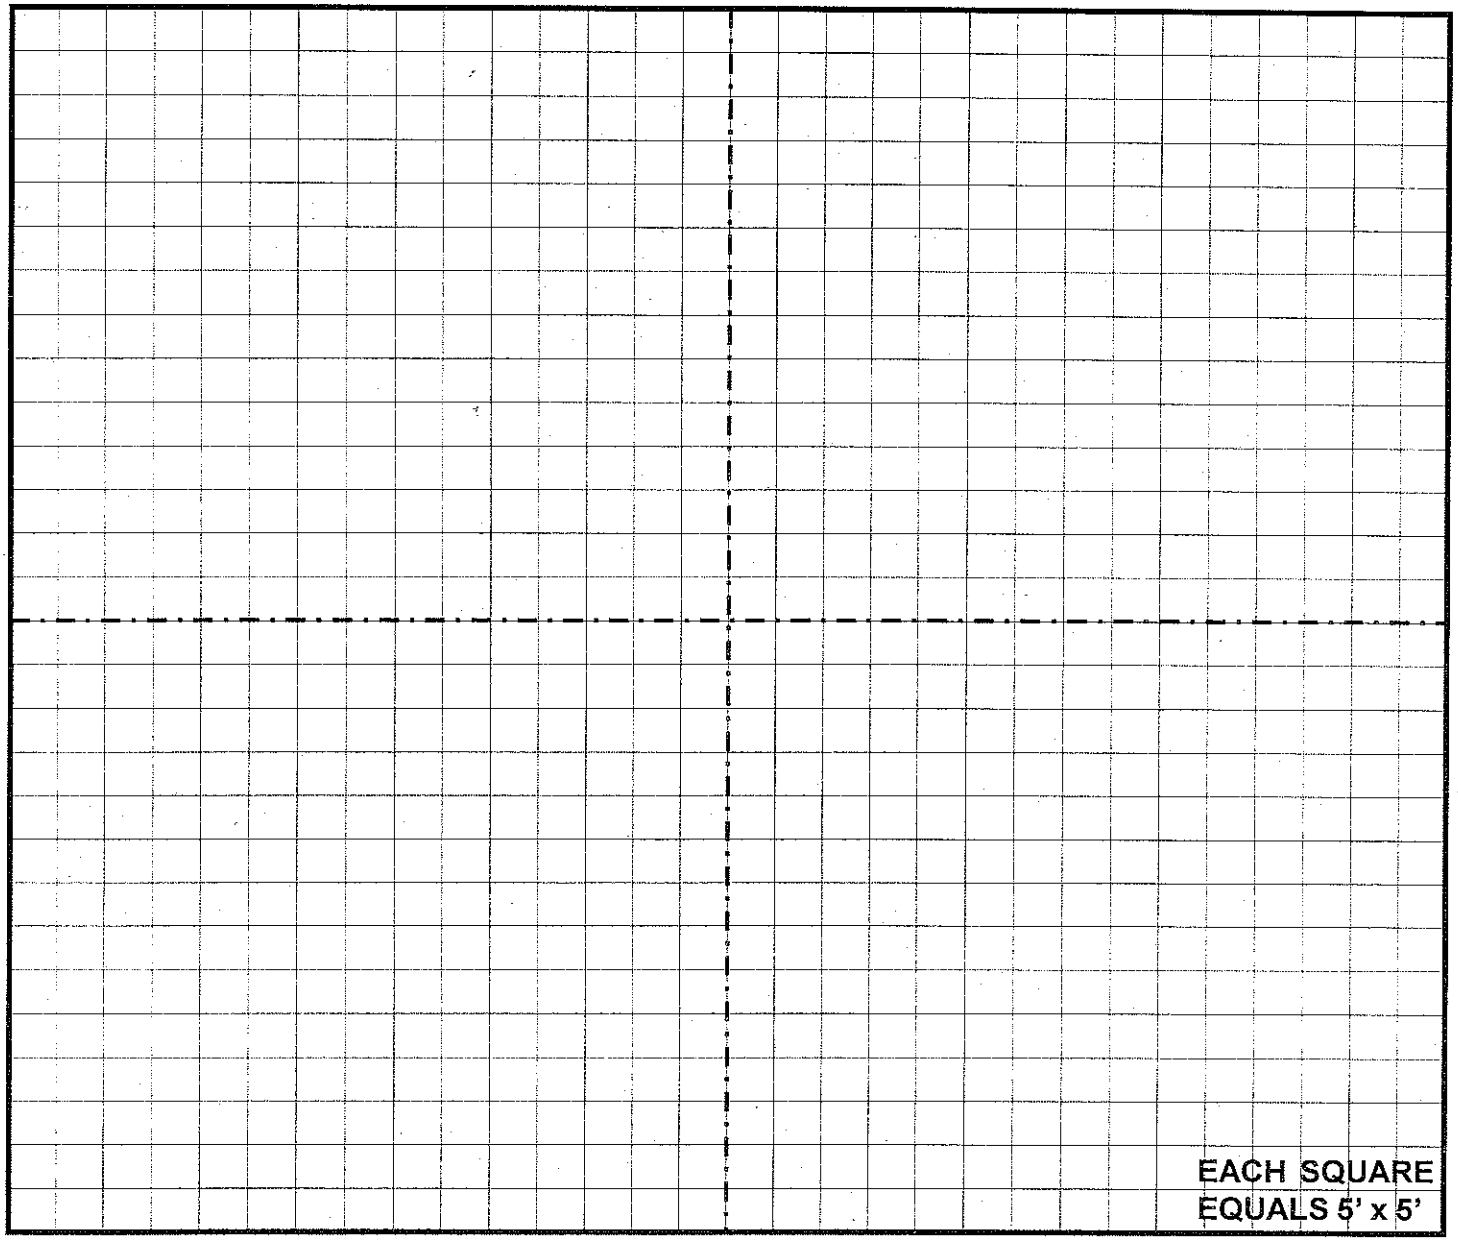

I agree that this plan accurately reflects the location and configuration of the structures to be placed on this lot.

_____ _____

Signature of Applicant Date