Drawing #1

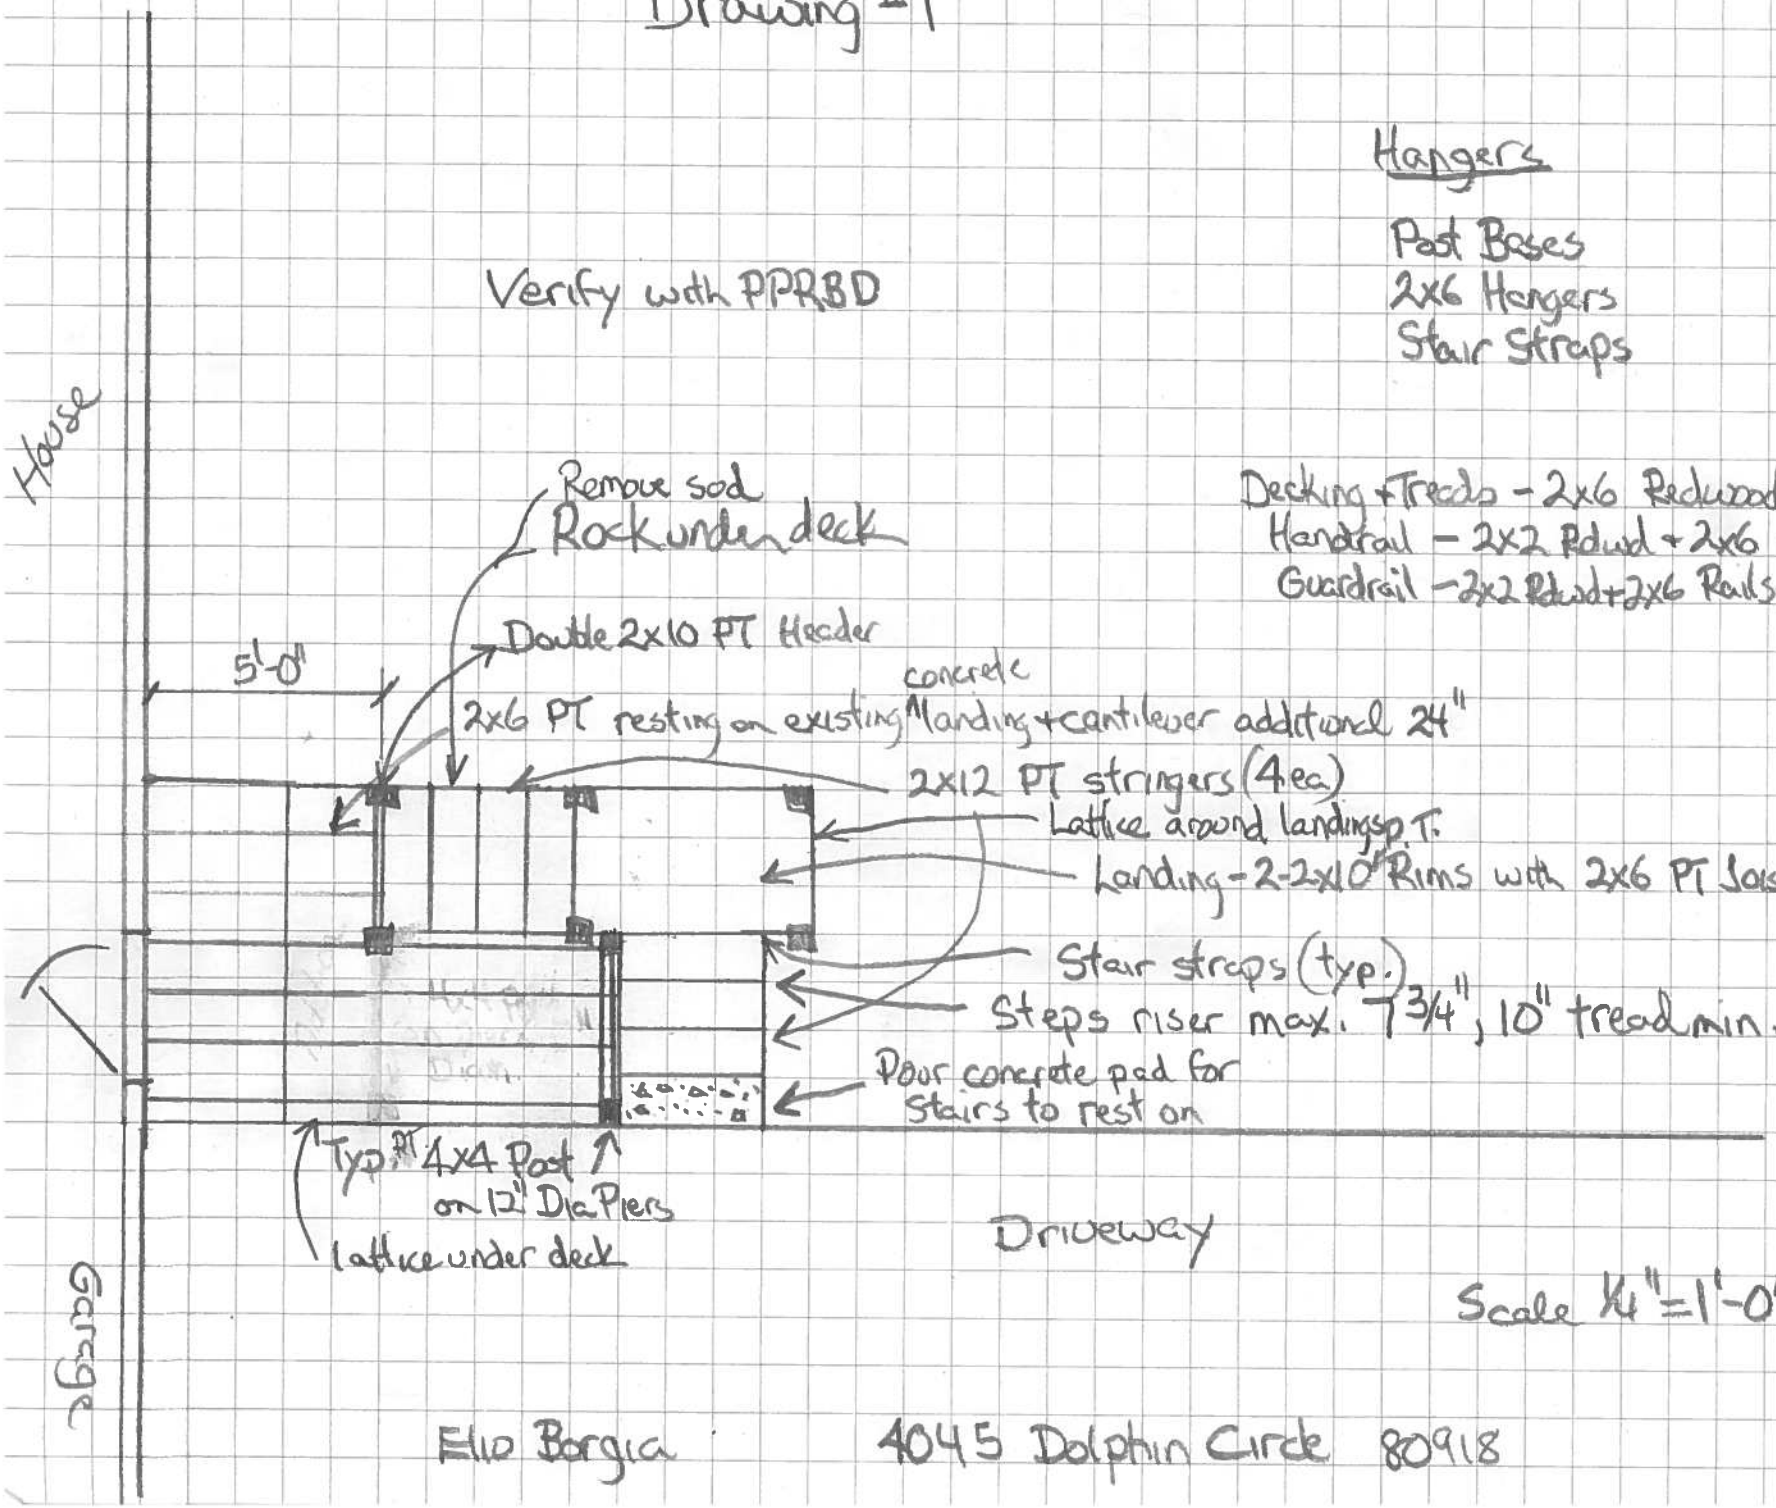

Hangers

Post Bases
2x6 Hangers
Stair Straps

Verify with PPRBD

Decking + Treads - 2x6 Redwood (screwed)
Handrail - 2x2 Rdwd + 2x6 handrail-grooved
Guardrail - 2x2 Rdwd + 2x6 Rails - redwd screwed

Scale 1/4" = 1'-0"

Elio Borgia 4045 Dolphin Circle 80918

Drawing # 2

Elio Borgia
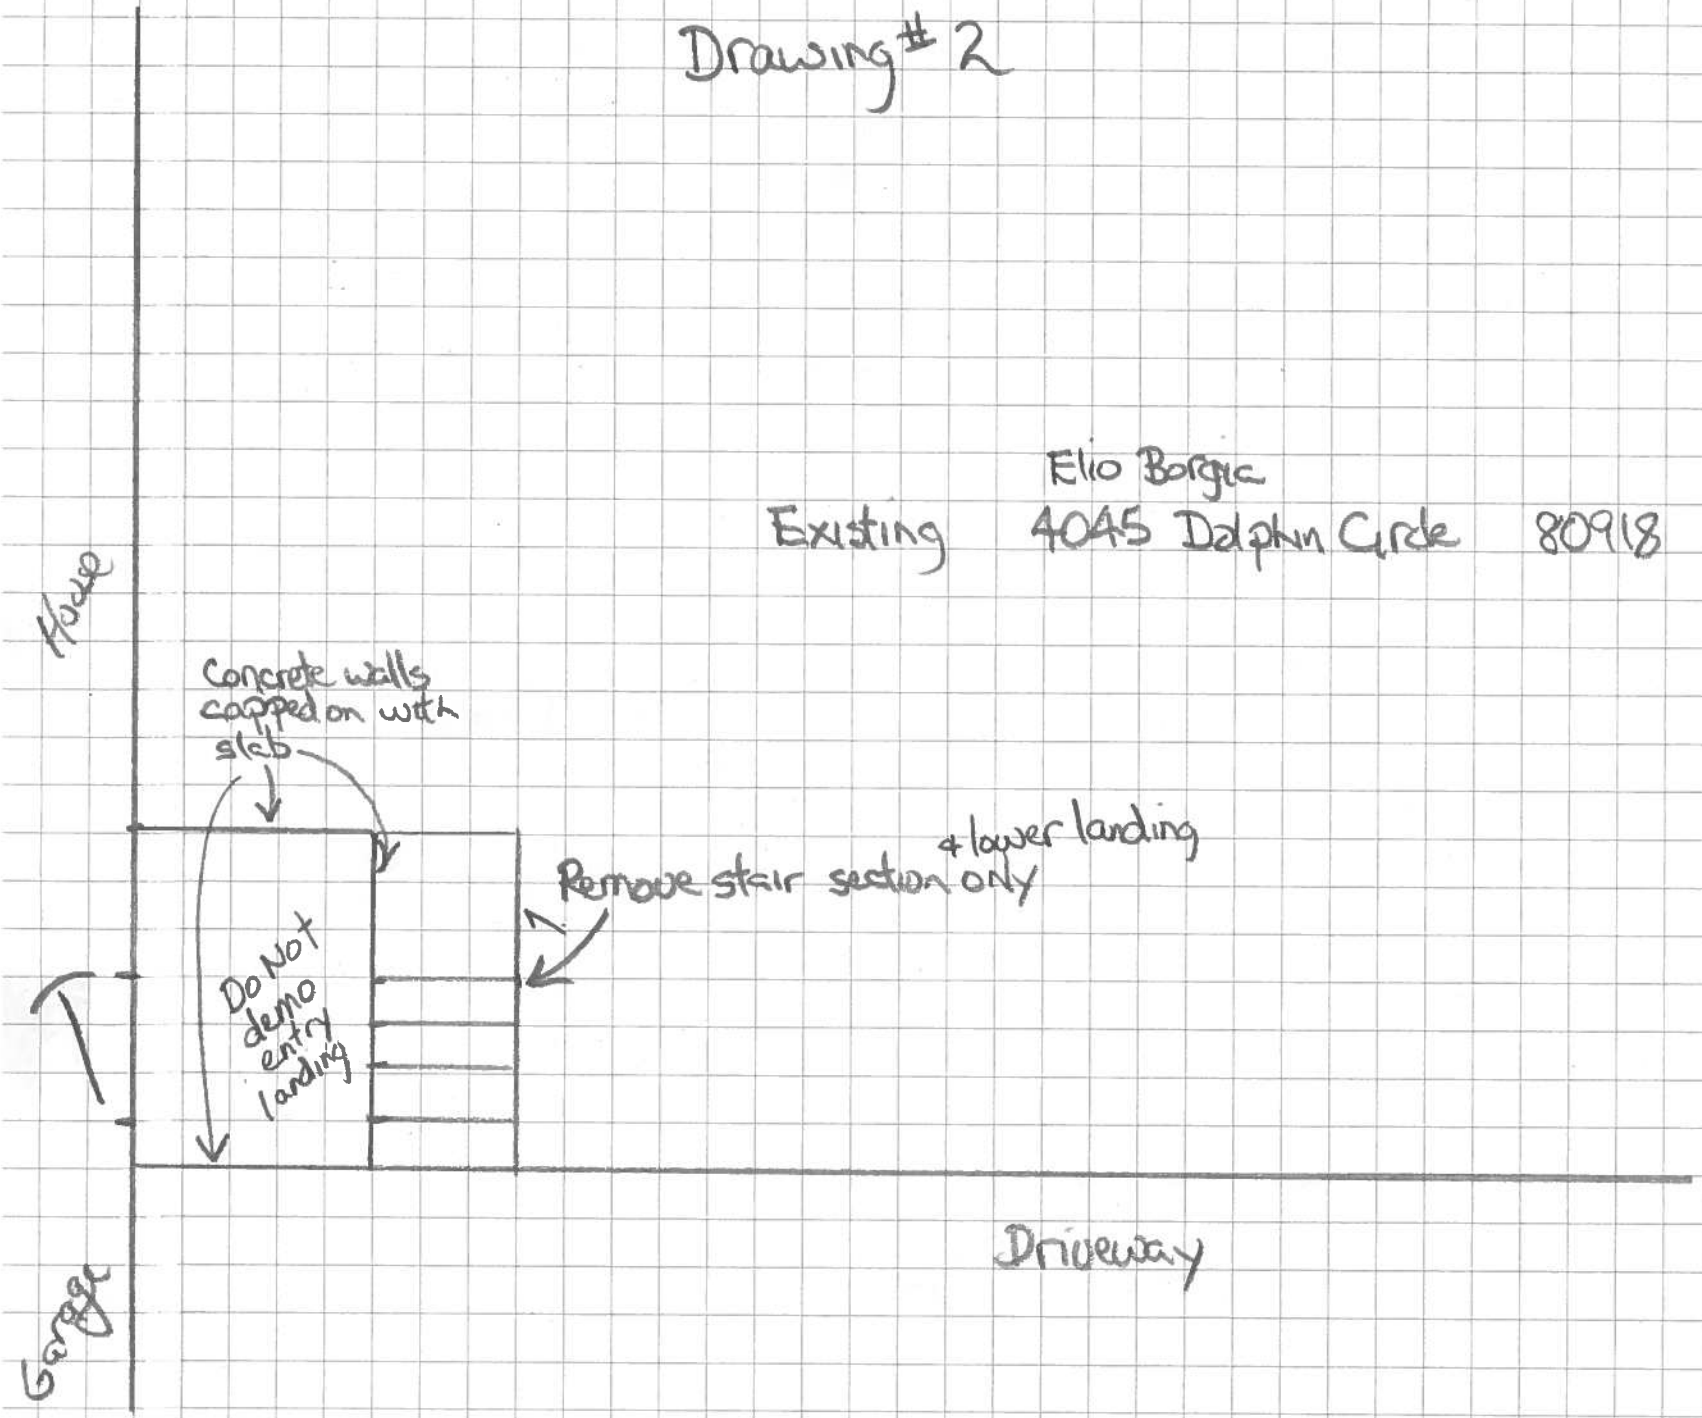
Existing 4045 Dolphin Circle 80918