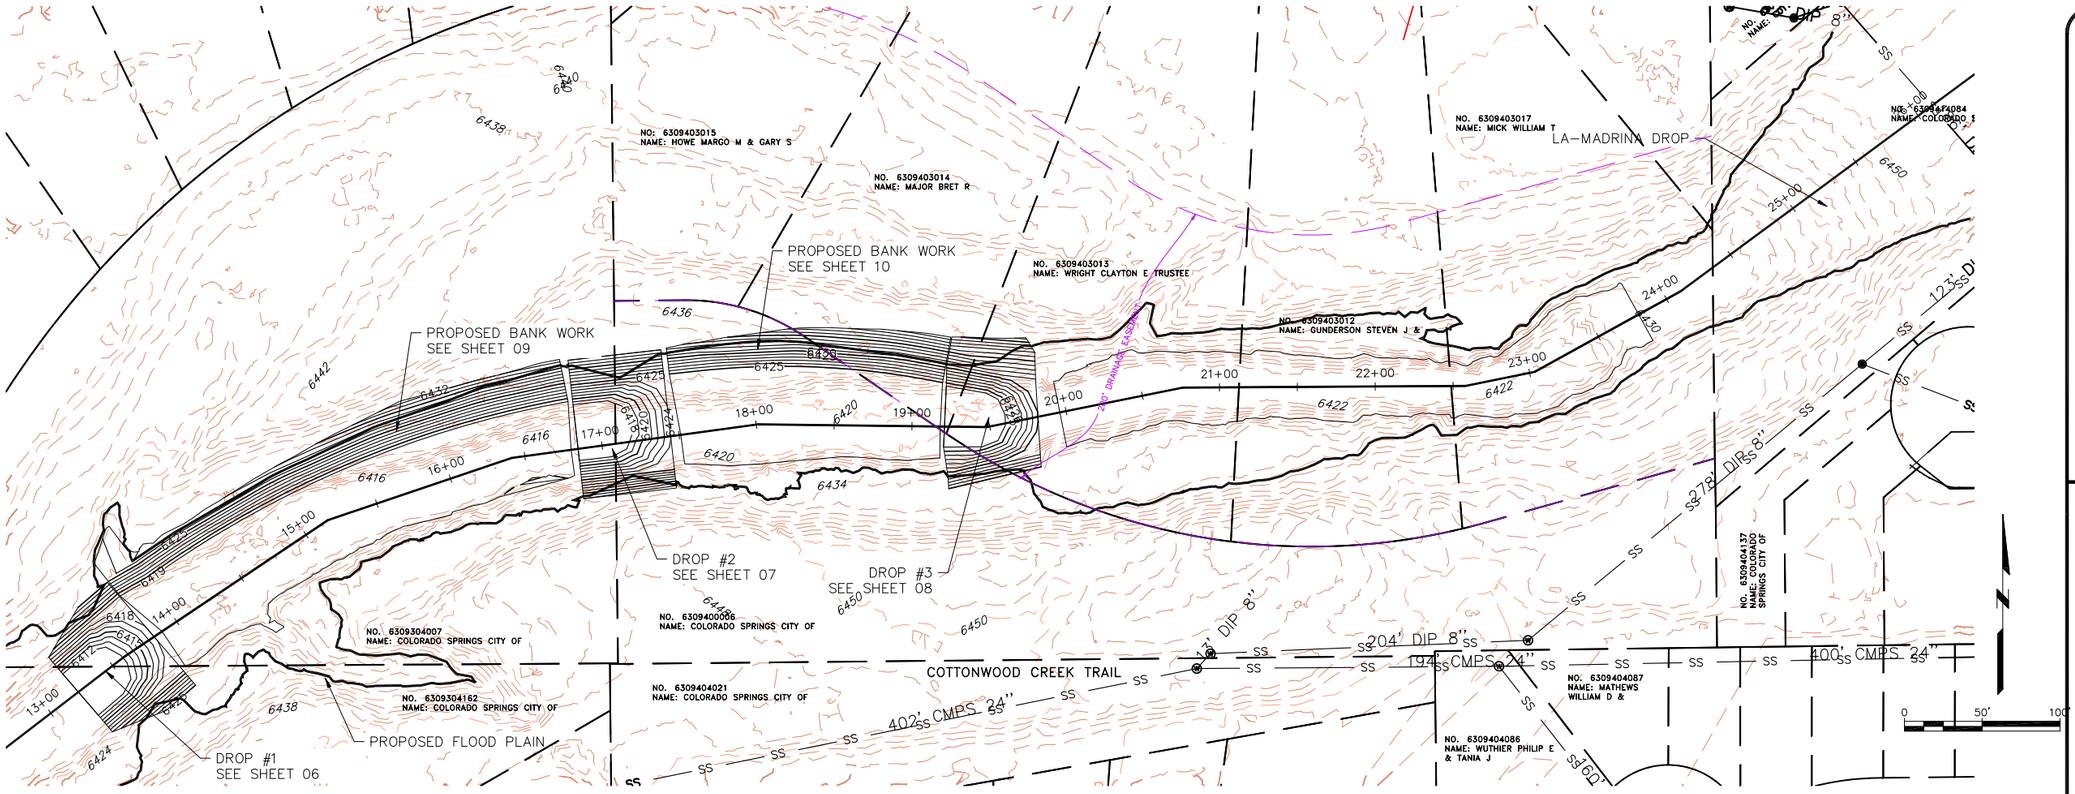

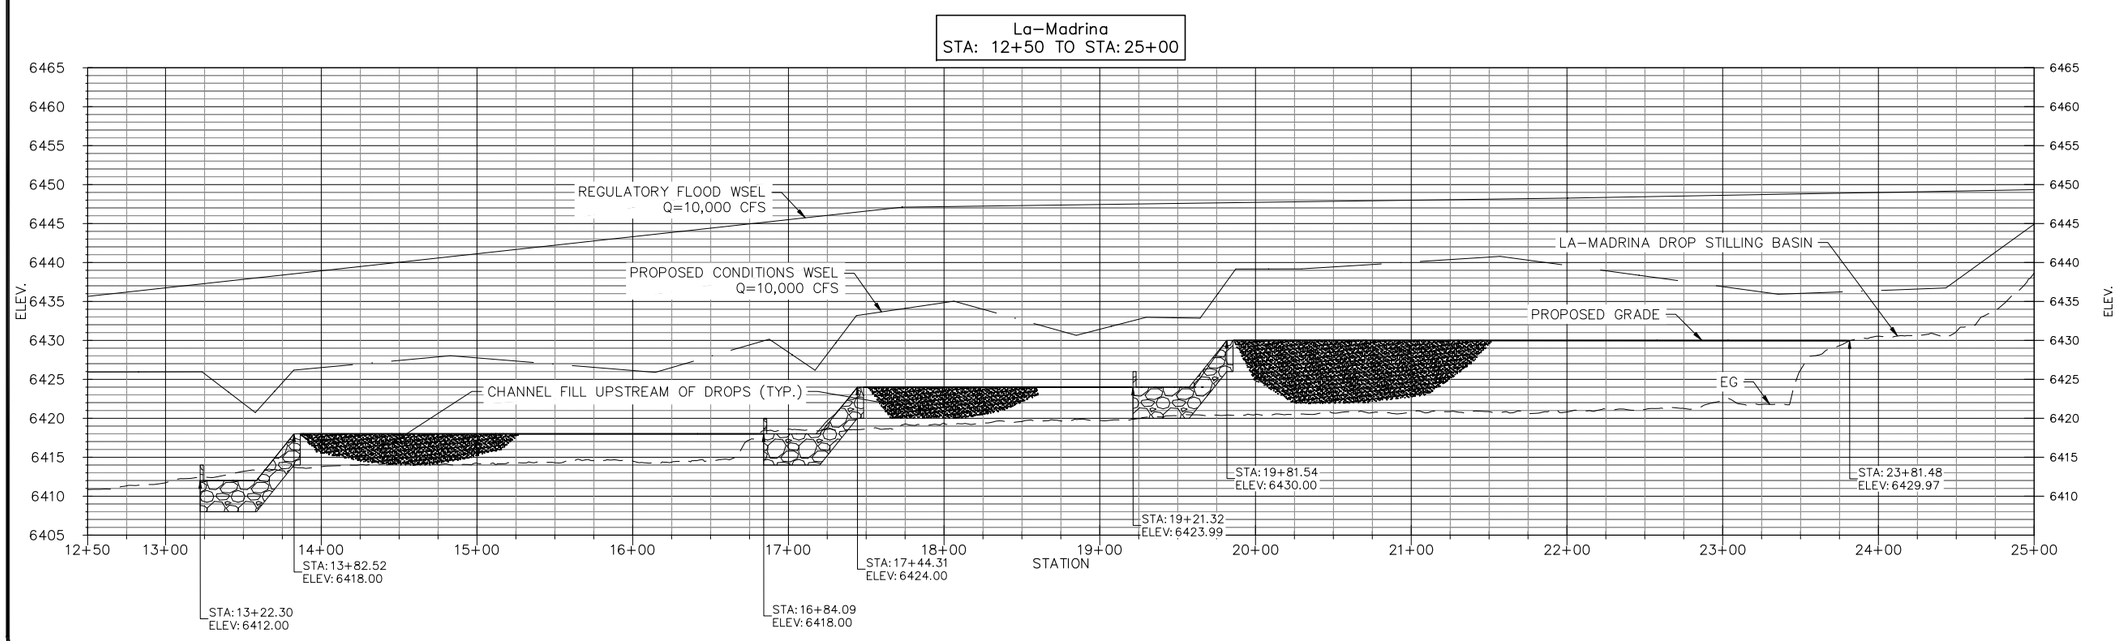

Colorado Springs Utilities
It's how we're all connected

COTTONWOOD CREEK STABILIZATION
DOWNSTREAM FROM LA MADRINA

OVERVIEW

SCALE: 1"=50'
DATE: 10/2/2013
SHEET NO: 05 OF 14