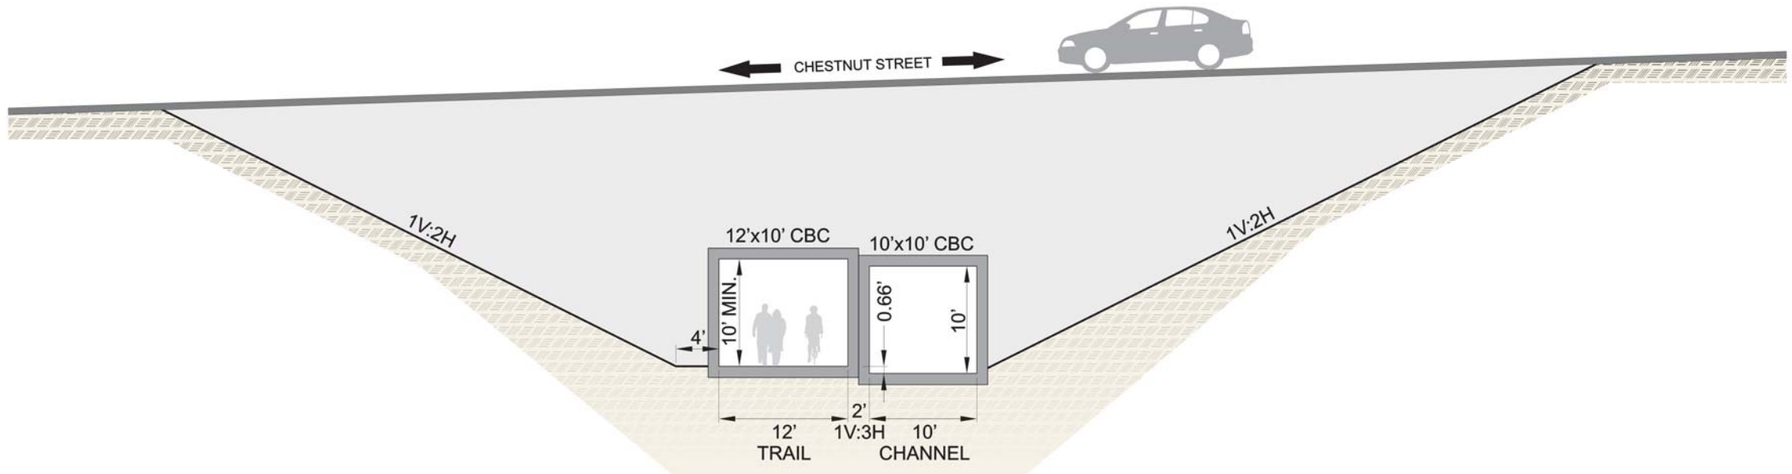

CONCRETE BOX CULVERT

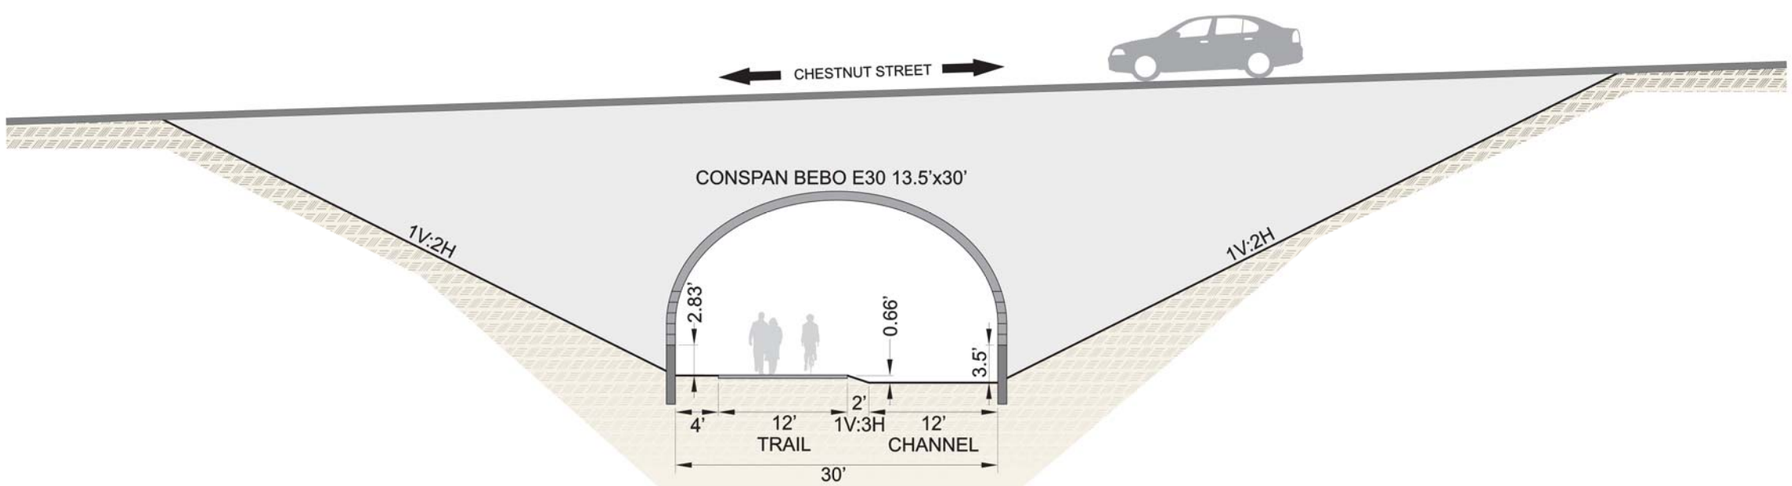

CONCRETE CONSPAN BEBO ARCH