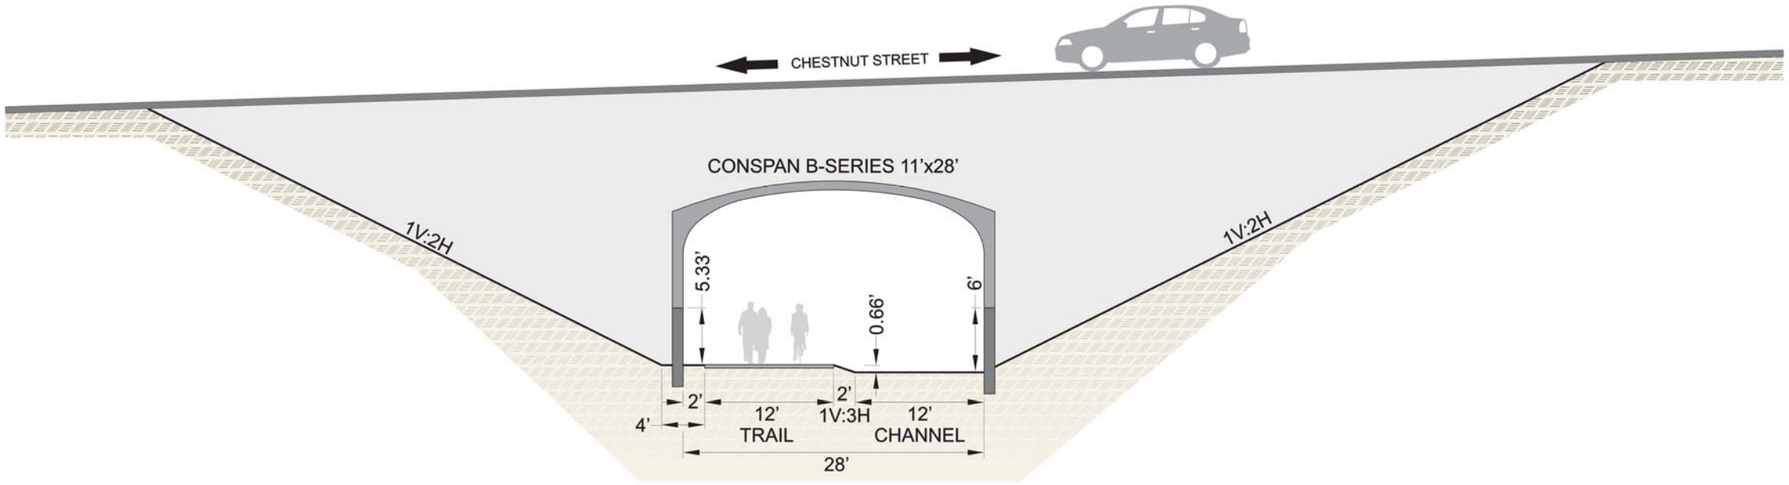

CONCRETE CONSPAN B-SERIES ARCH

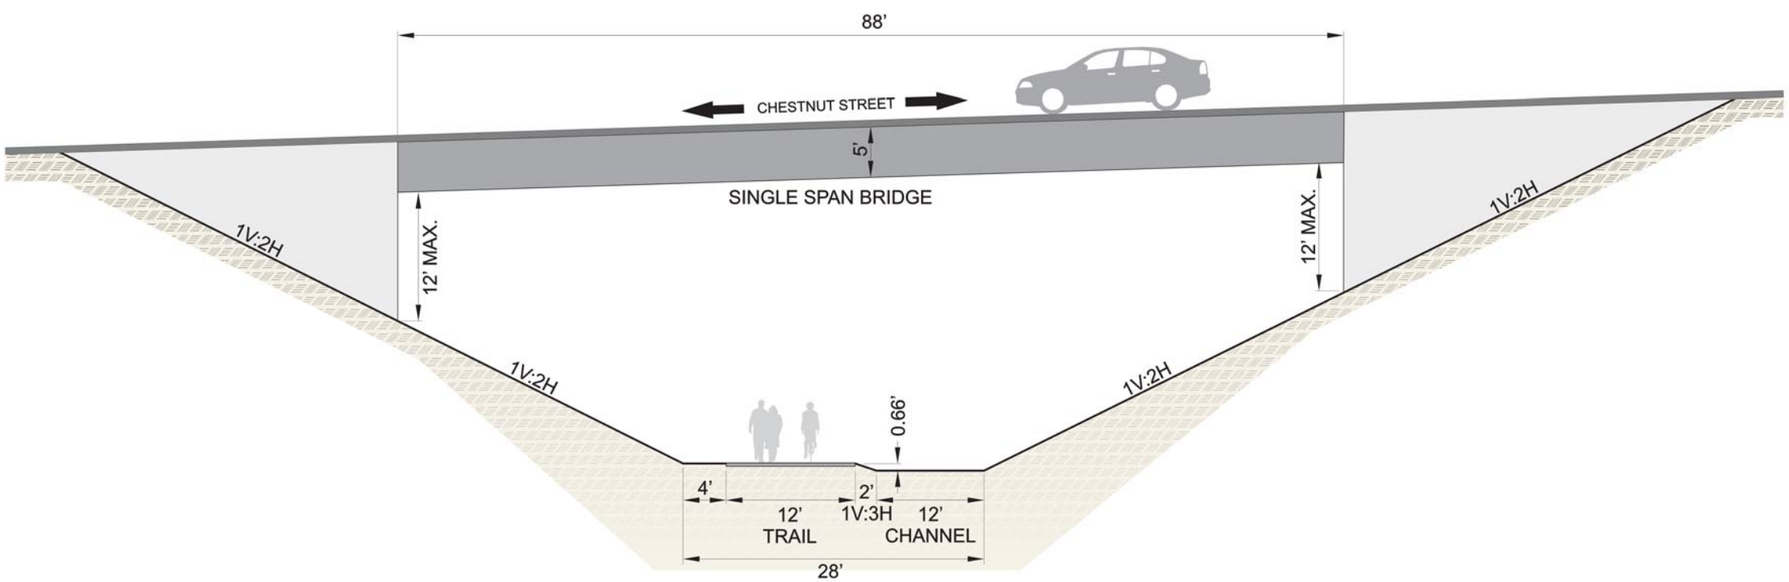

SINGLE SPAN BRIDGE