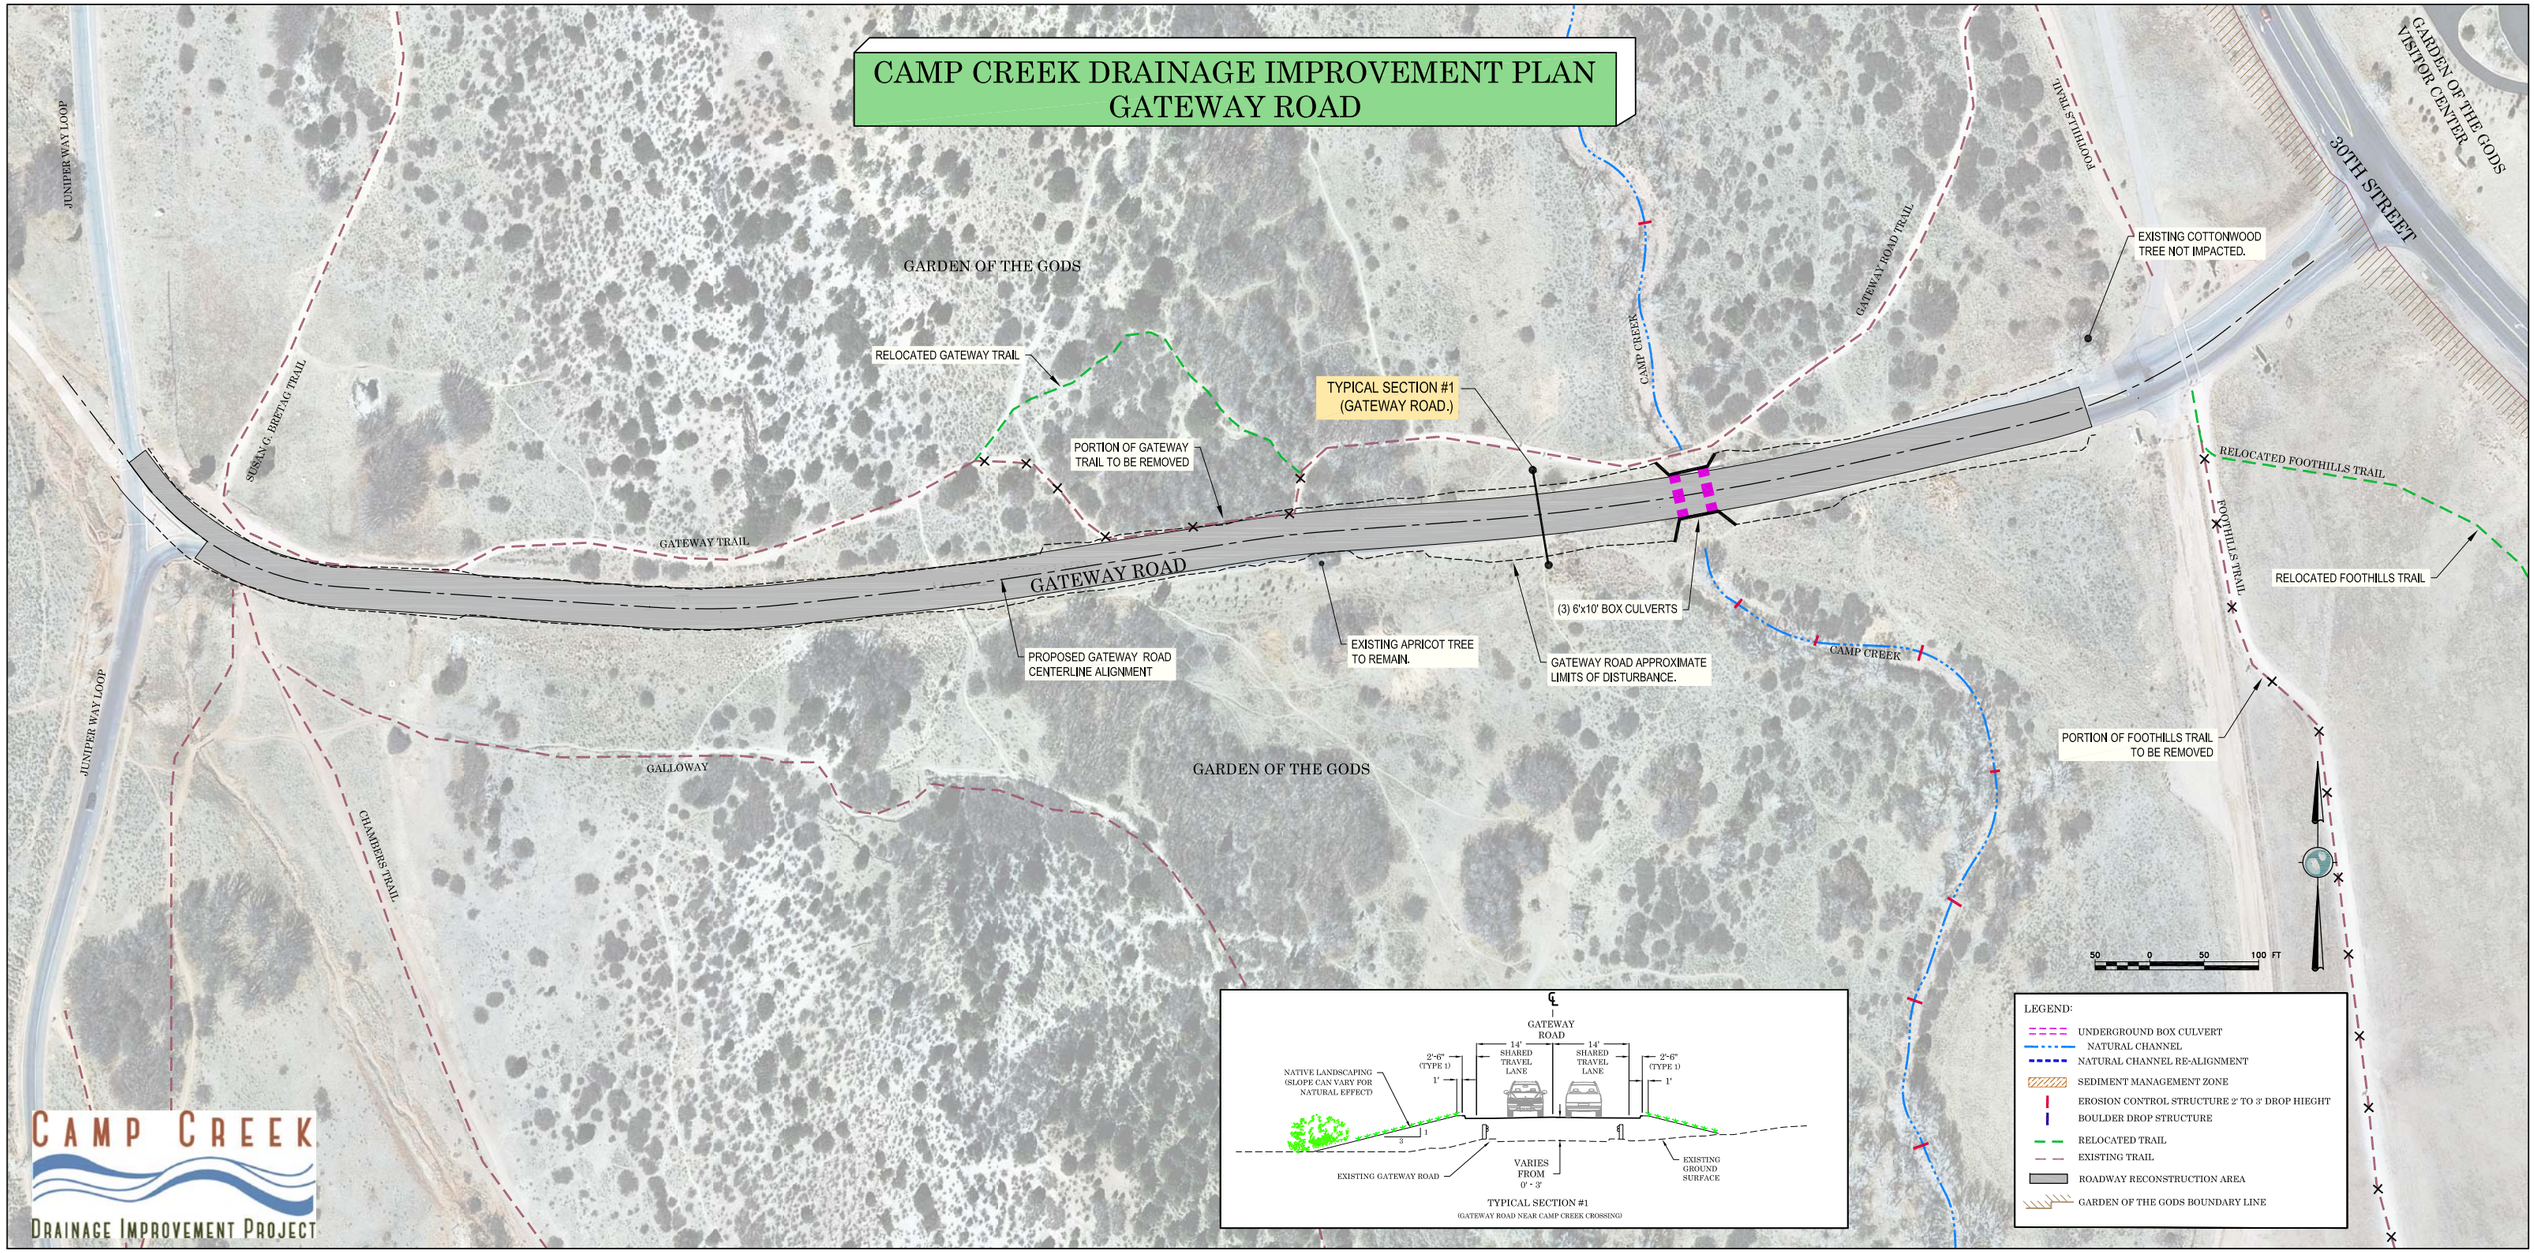CAMP CREEK DRAINAGE IMPROVEMENT PLAN
GATEWAY ROAD